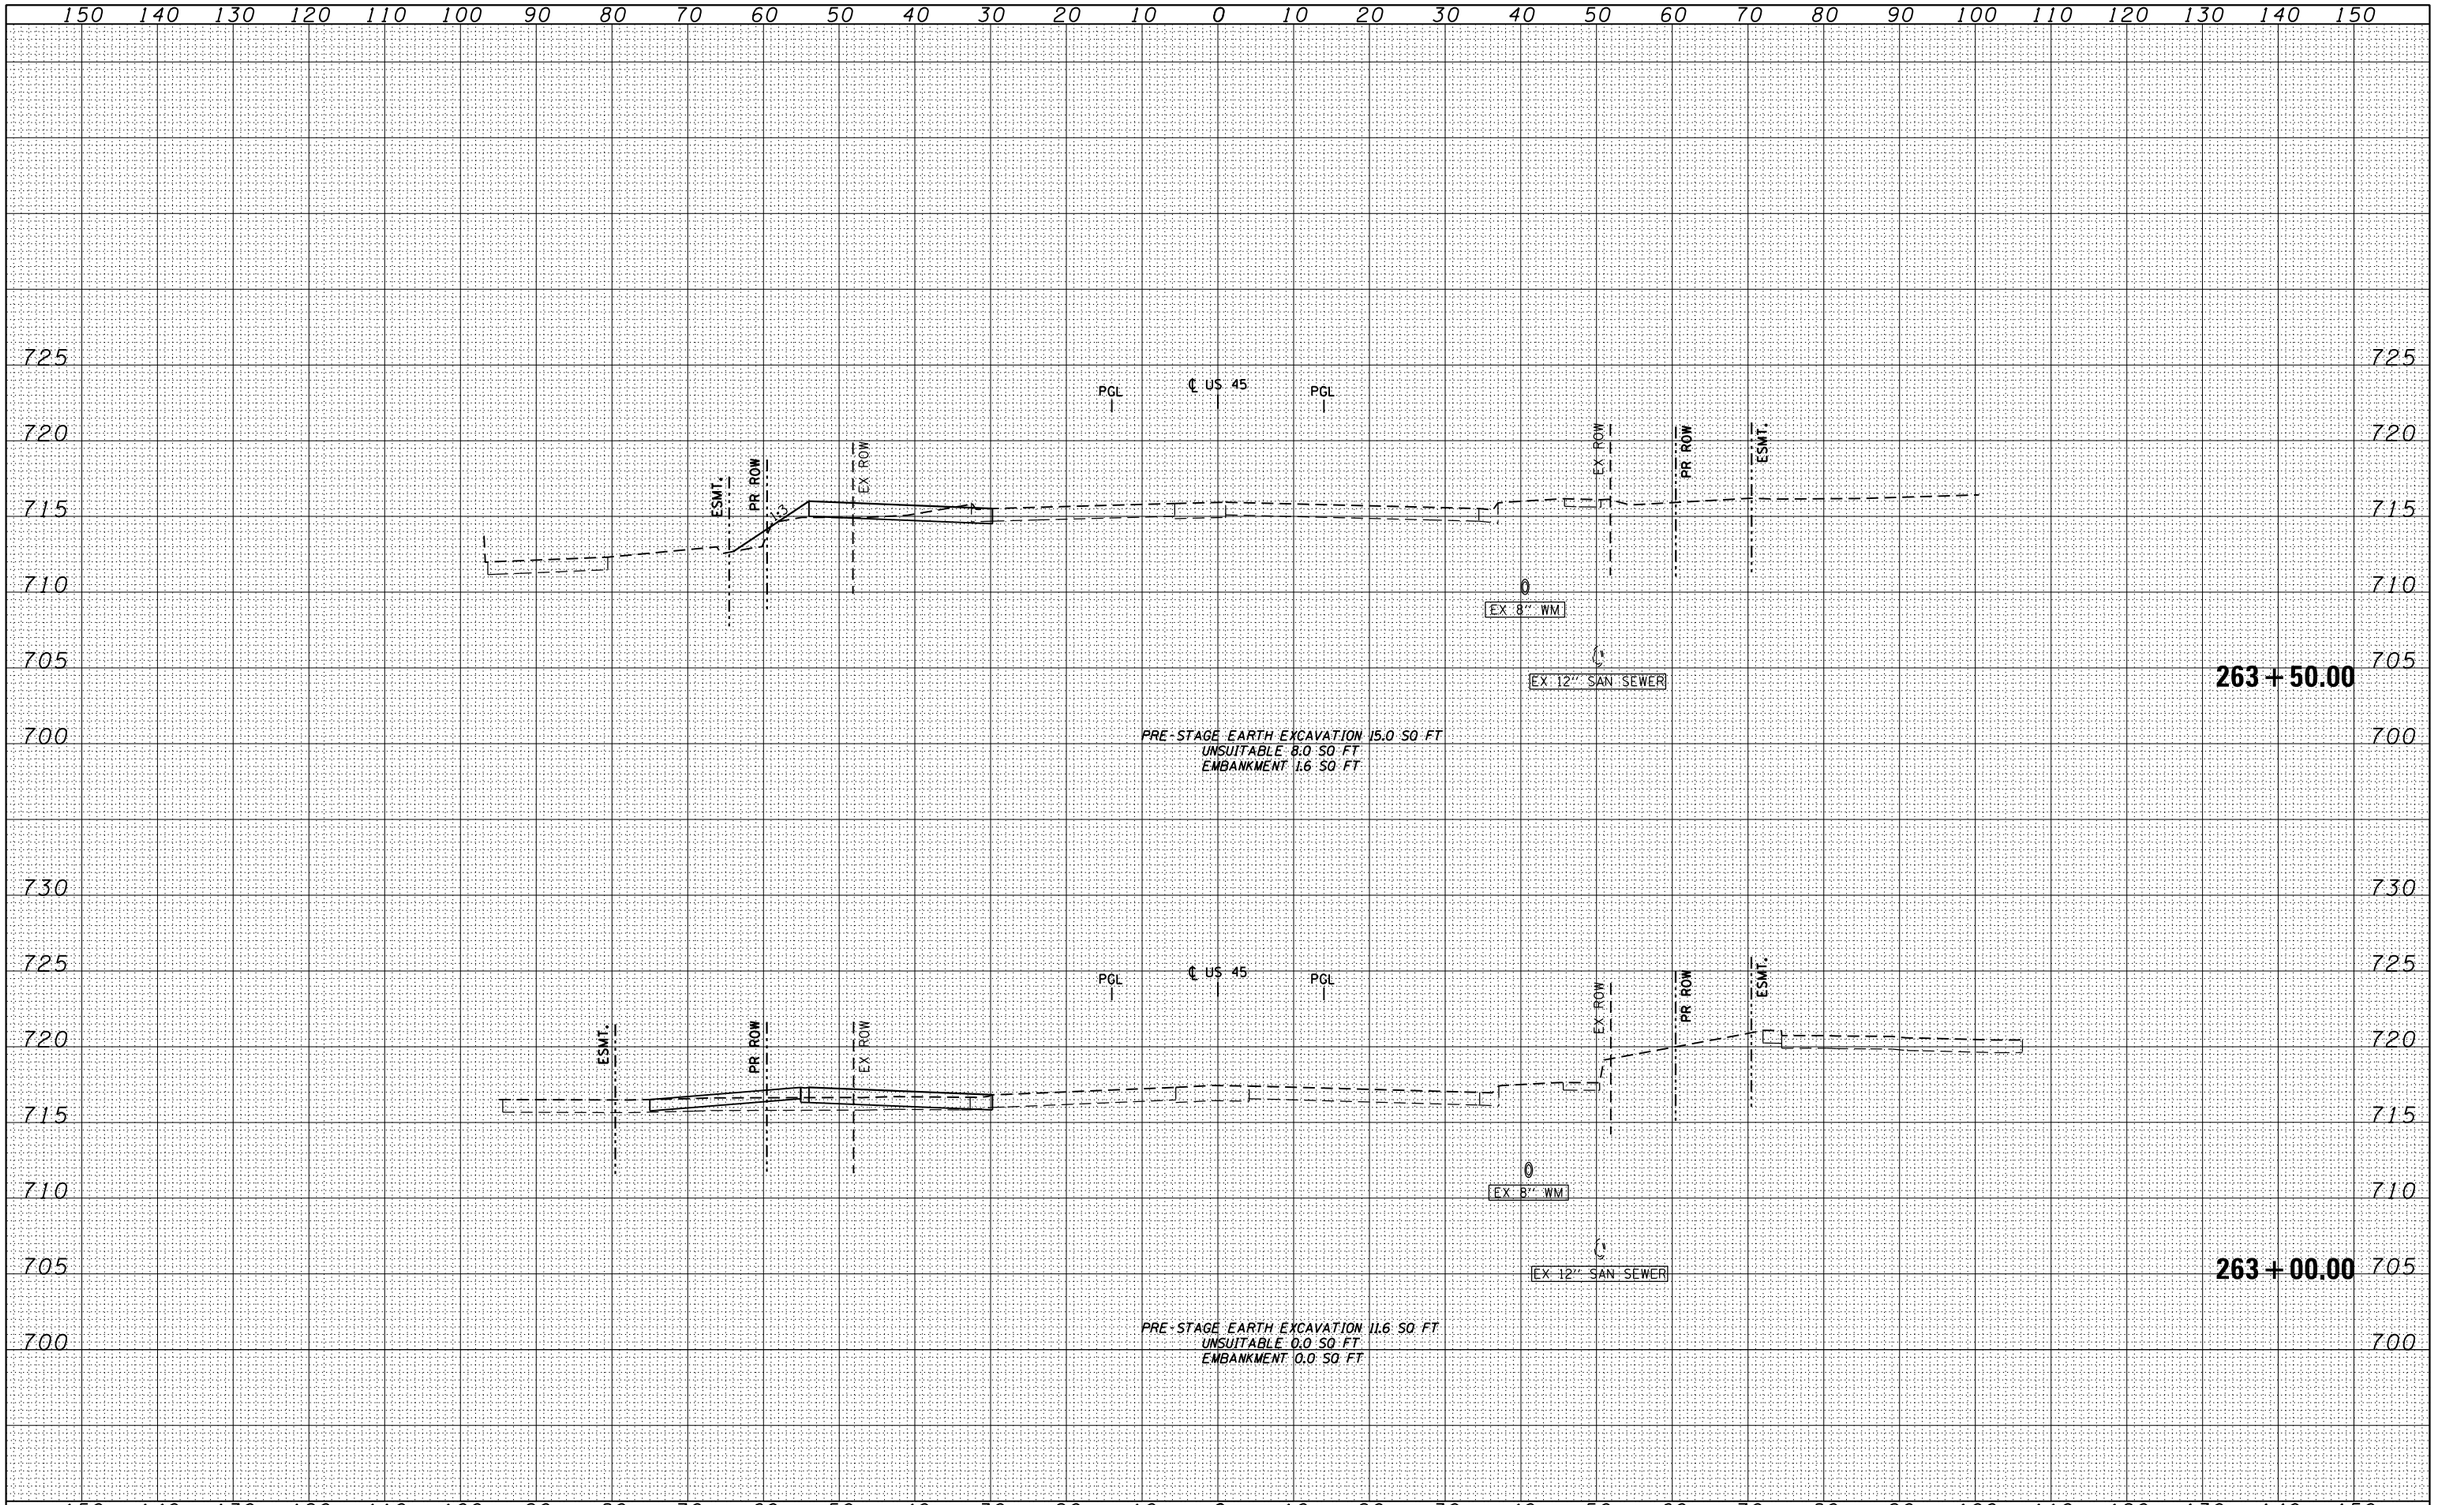

FINAL SURVEY

NO.	NOTE BOOK	BY	DATE
		SURVEYED	
		PLOTTED	
		TEMPLATE	
		AREAS	
		AREAS CHECKED	

ORIGINAL SURVEY

NO.	NOTE BOOK	BY	DATE
		SURVEYED	
		PLOTTED	
		TEMPLATE	
		AREAS	
		AREAS CHECKED	

URS
100 S WACKER DR.
SUITE 500
CHICAGO IL 60606
TEL (312)939-1000
FAX (312)939-4198

FILE NAME = D160M61-SHT-XSSHT11.dgn	USER NAME = Anthony.Plutz	DESIGNED - JCL	REVISED -
		DRAWN - JCL	REVISED -
	PLOT SCALE = 20.0003 ' / in.	CHECKED - MJT	REVISED -
	PLOT DATE = 3/13/2013	DATE - 03/13/2013	REVISED -

STATE OF ILLINOIS
DEPARTMENT OF TRANSPORTATION

US 45 TEMPORARY PAVEMENT CROSS SECTIONS
-

SCALE:1"=10'H;1"=5'V | SHEET NO. 93 OF 109 SHEETS | STA. 263+00.00 TO STA. 263+00.00

F.A.P RTE.	SECTION	COUNTY	TOTAL SHEETS	SHEET NO.
330	103R-4	COOK	877	649
	XS-TUS45-93	CONTRACT NO. 60M61		
	ILLINOIS FED. AID PROJECT			