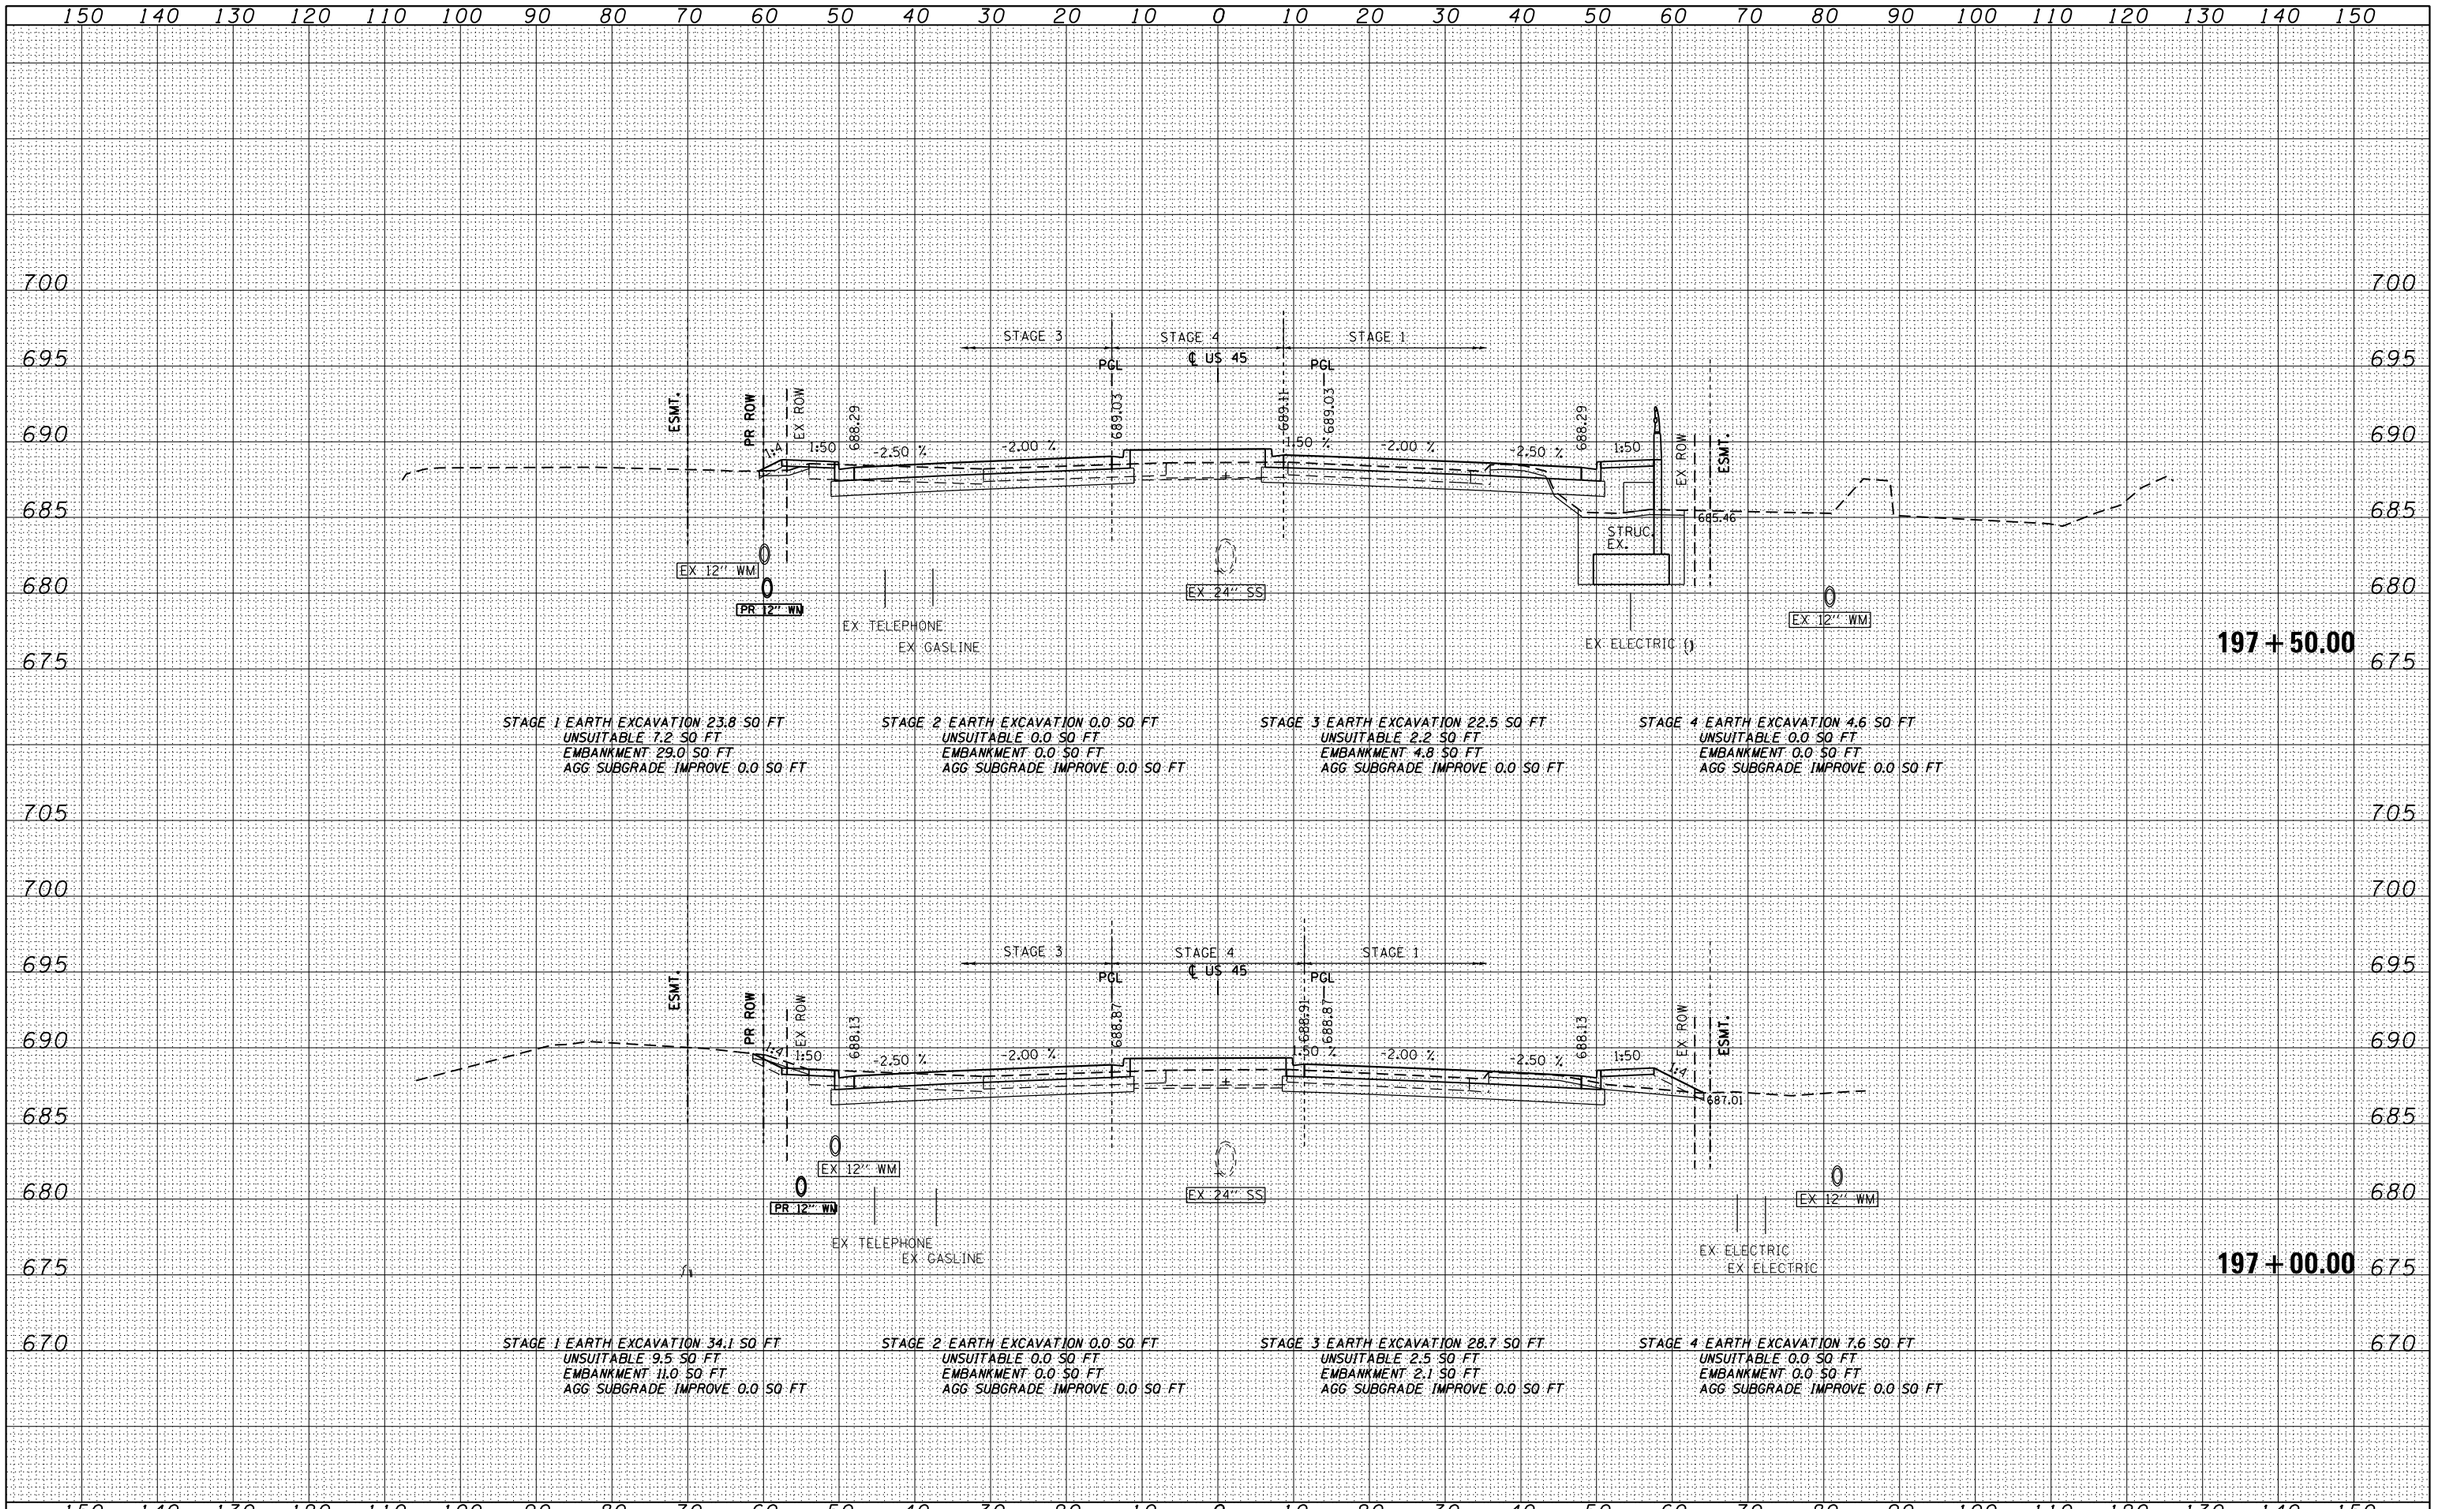

FINAL SURVEY

NO.	NOTE BOOK	ORIGINAL SURVEY
	AREAS CHECKED	
	AREAS	
	TEMPLATE	
	PLOTTED	
	SURVEYED	
BY		
DATE		

URS
100 S.WACKER DR.
SUITE 500
CHICAGO IL 60606
TEL (312)939-1000
FAX (312)939-4198

FILE NAME = D160M61-SHT-XSSHT01.dgn	USER NAME = Anthony.Plutz	DESIGNED - JCL	REVISED -
		DRAWN - JCL	REVISED -
	PLOT SCALE = 20.0000 ' / in.	CHECKED - MJT	REVISED -
	PLOT DATE = 3/13/2013	DATE - 03/13/2013	REVISED -

STATE OF ILLINOIS
DEPARTMENT OF TRANSPORTATION

US 45 CROSS SECTIONS
–

SCALE: 1"=10'H; 1"=5'V | SHEET NO. 23 OF 123 SHEETS | STA. 197+00.00 TO STA. 197+50.00

F.A.P RTE.	SECTION	COUNTY	TOTAL SHEETS	SHEET NO.
330	103R-4	COOK	877	728
	XS-US45-23	CONTRACT NO. 60M61		
	ILLINOIS FED. AID PROJECT			