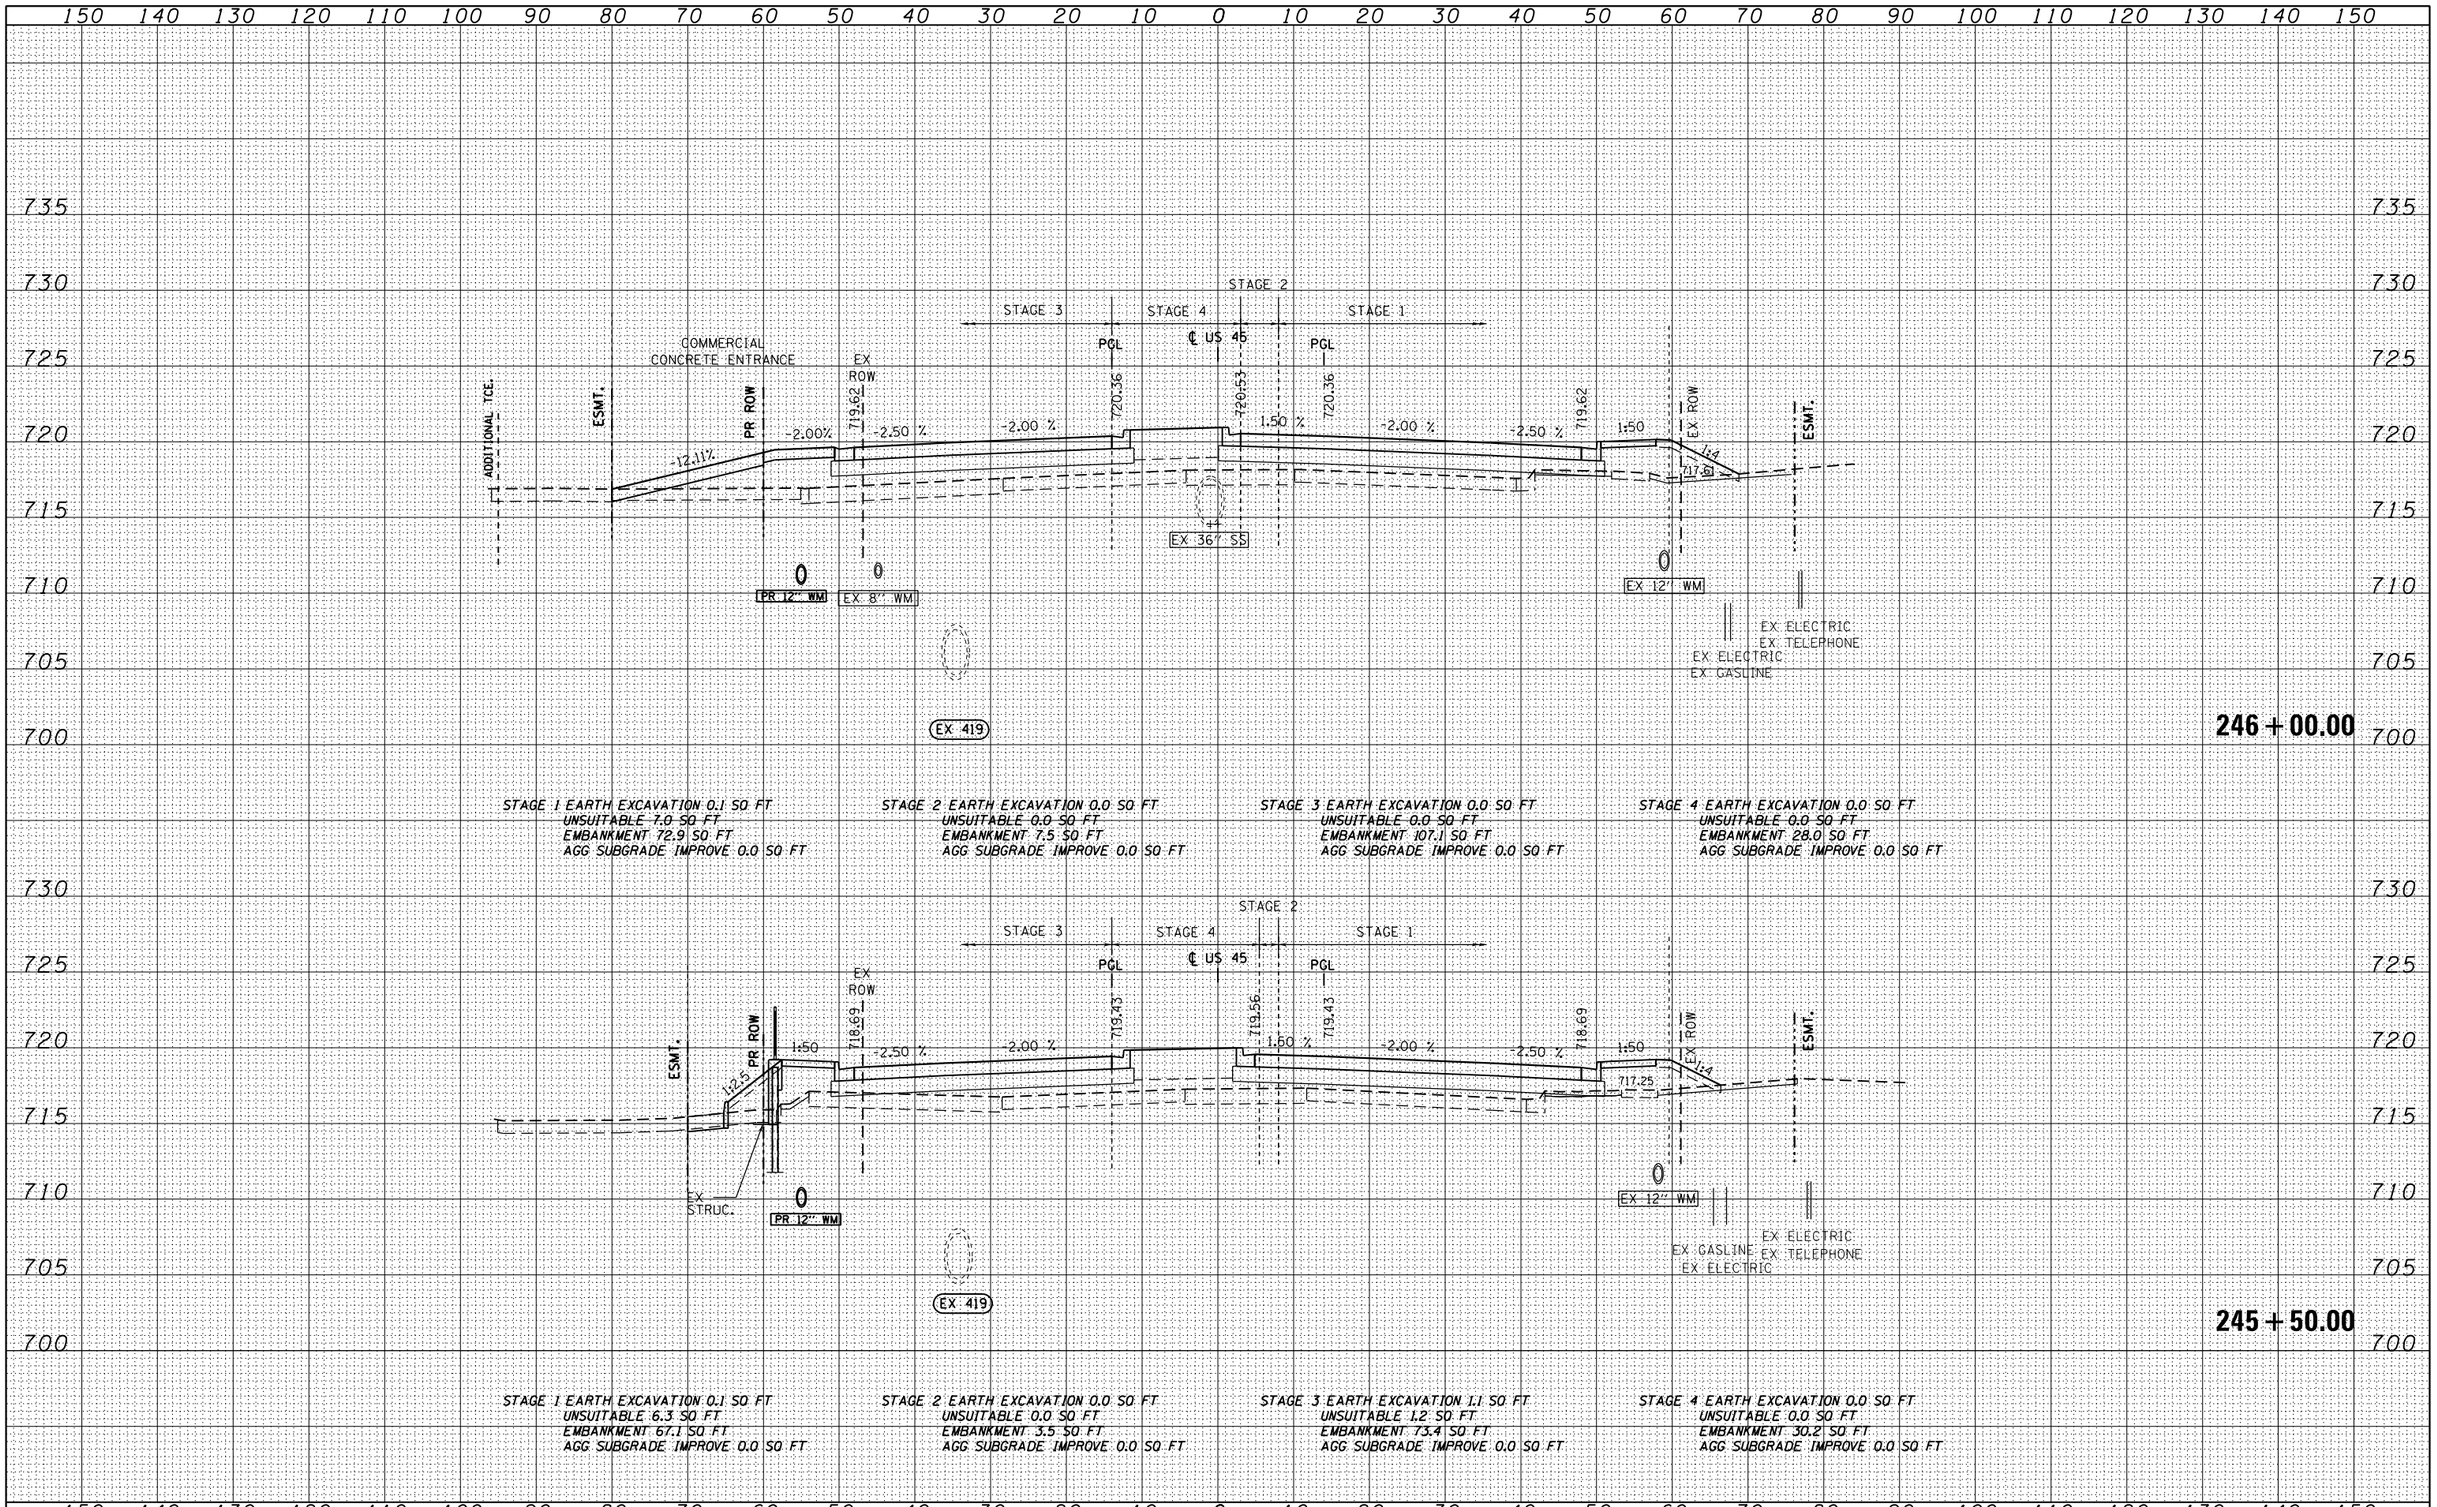

NO.	NOTE BOOK	ORIGINAL SURVEY
	AREAS	SURVEYED
	AREAS CHECKED	PLOTTED
		TEMPLATE
		BY
		DATE

NO.	NOTE BOOK	FINAL SURVEY
	AREAS	SURVEYED
	AREAS CHECKED	PLOTTED
		TEMPLATE
		BY
		DATE

URS
100 S.WACKER DR.
SUITE 500
CHICAGO IL.60606
TEL (312)939-1000
FAX (312)939-4198

FILE NAME = D160M61-SHT-XSSHT01.dgn	USER NAME = Anthony.Plutz	DESIGNED - JCL	REVISED -
		DRAWN - JCL	REVISED -
	PLOT SCALE = 20.0000 ' / in.	CHECKED - MJT	REVISED -
	PLOT DATE = 3/13/2013	DATE - 03/13/2013	REVISED -

STATE OF ILLINOIS
DEPARTMENT OF TRANSPORTATION

US 45 CROSS SECTIONS
–
SCALE:1"=10'H;1"=5'V | SHEET NO. 79 OF 123 SHEETS | STA. 245+50.00 TO STA. 246+00.00

F.A.P RTE.	SECTION	COUNTY	TOTAL SHEETS	SHEET NO.
330	103R-4	COOK	877	784
	XS-US45-79	CONTRACT NO. 60M61		
	ILLINOIS FED. AID PROJECT			