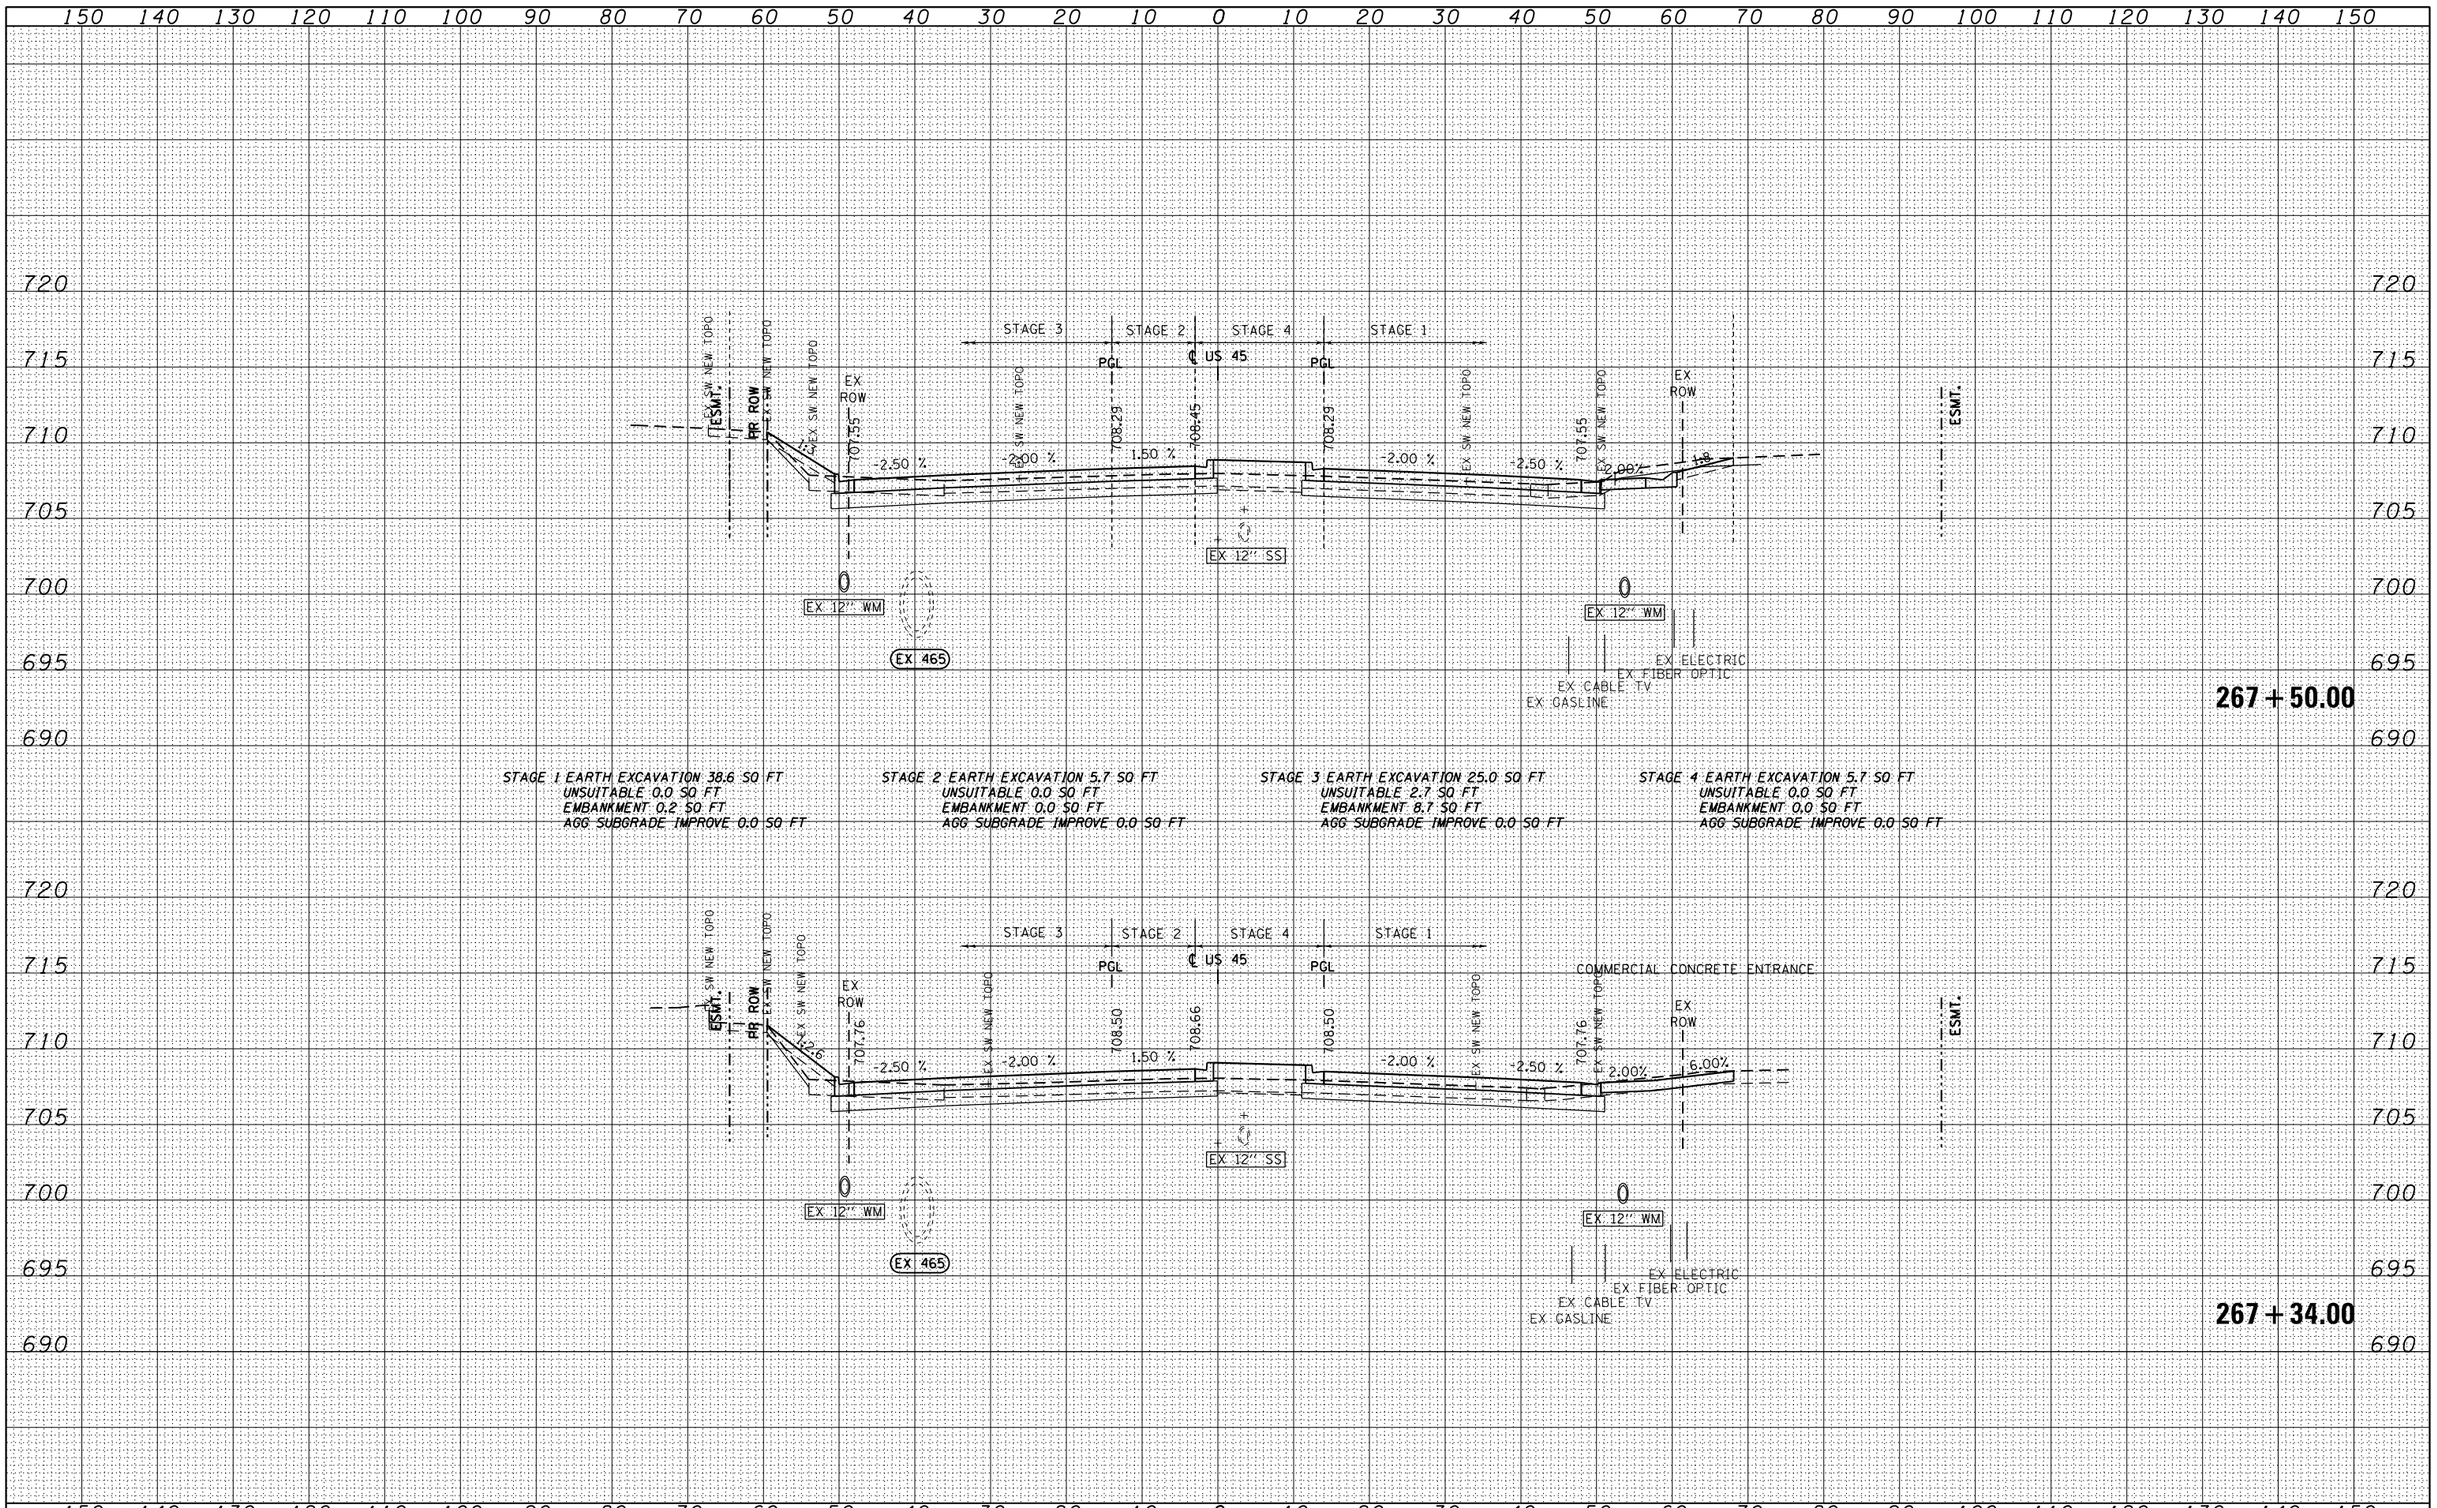

STAGE 1 EARTH EXCAVATION 38.6 SQ FT
UNSUITABLE 0.0 SQ FT
EMBANKMENT 0.2 SQ FT
AGG SUBGRADE IMPROVE 0.0 SQ FT

STAGE 2 EARTH EXCAVATION 5.7 SQ FT
UNSUITABLE 0.0 SQ FT
EMBANKMENT 0.0 SQ FT
AGG SUBGRADE IMPROVE 0.0 SQ FT

STAGE 3 EARTH EXCAVATION 25.0 SQ FT
UNSUITABLE 2.7 SQ FT
EMBANKMENT 8.7 SQ FT
AGG SUBGRADE IMPROVE 0.0 SQ FT

STAGE 4 EARTH EXCAVATION 5.7 SQ FT
UNSUITABLE 0.0 SQ FT
EMBANKMENT 0.0 SQ FT
AGG SUBGRADE IMPROVE 0.0 SQ FT

FINAL SURVEY	BY	DATE
SURVEYED		
PLOTTED		
TEMPLATE		
NOTE BOOK	AREAS	
NO.	AREAS CHECKED	

ORIGINAL SURVEY	BY	DATE
SURVEYED		
PLOTTED		
TEMPLATE		
NOTE BOOK	AREAS	
NO.	AREAS CHECKED	

URS
100 S.WACKER DR.
SUITE 500
CHICAGO IL.60606
TEL (312)939-1000
FAX (312)939-4198

FILE NAME = D160M61-SHT-XSSHT01.dgn	USER NAME = Anthony.Plutz	DESIGNED -	REVISED -
		DRAWN -	REVISED -
	PLOT SCALE = 20.0000 ' / in.	CHECKED -	REVISED -
	PLOT DATE = 3/13/2013	DATE - 03/13/2013	REVISED -

STATE OF ILLINOIS
DEPARTMENT OF TRANSPORTATION

US 45 CROSS SECTIONS
–

SCALE:1"=10'H;1"=5'V | SHEET NO. 114 OF 123 SHEETS | STA. 267+34.00 TO STA. 267+50.00

F.A.P RTE.	SECTION	COUNTY	TOTAL SHEETS	SHEET NO.
330	103R-4	COOK	877	819
	XS-US45-114	CONTRACT NO. 60M61		
	ILLINOIS FED. AID PROJECT			