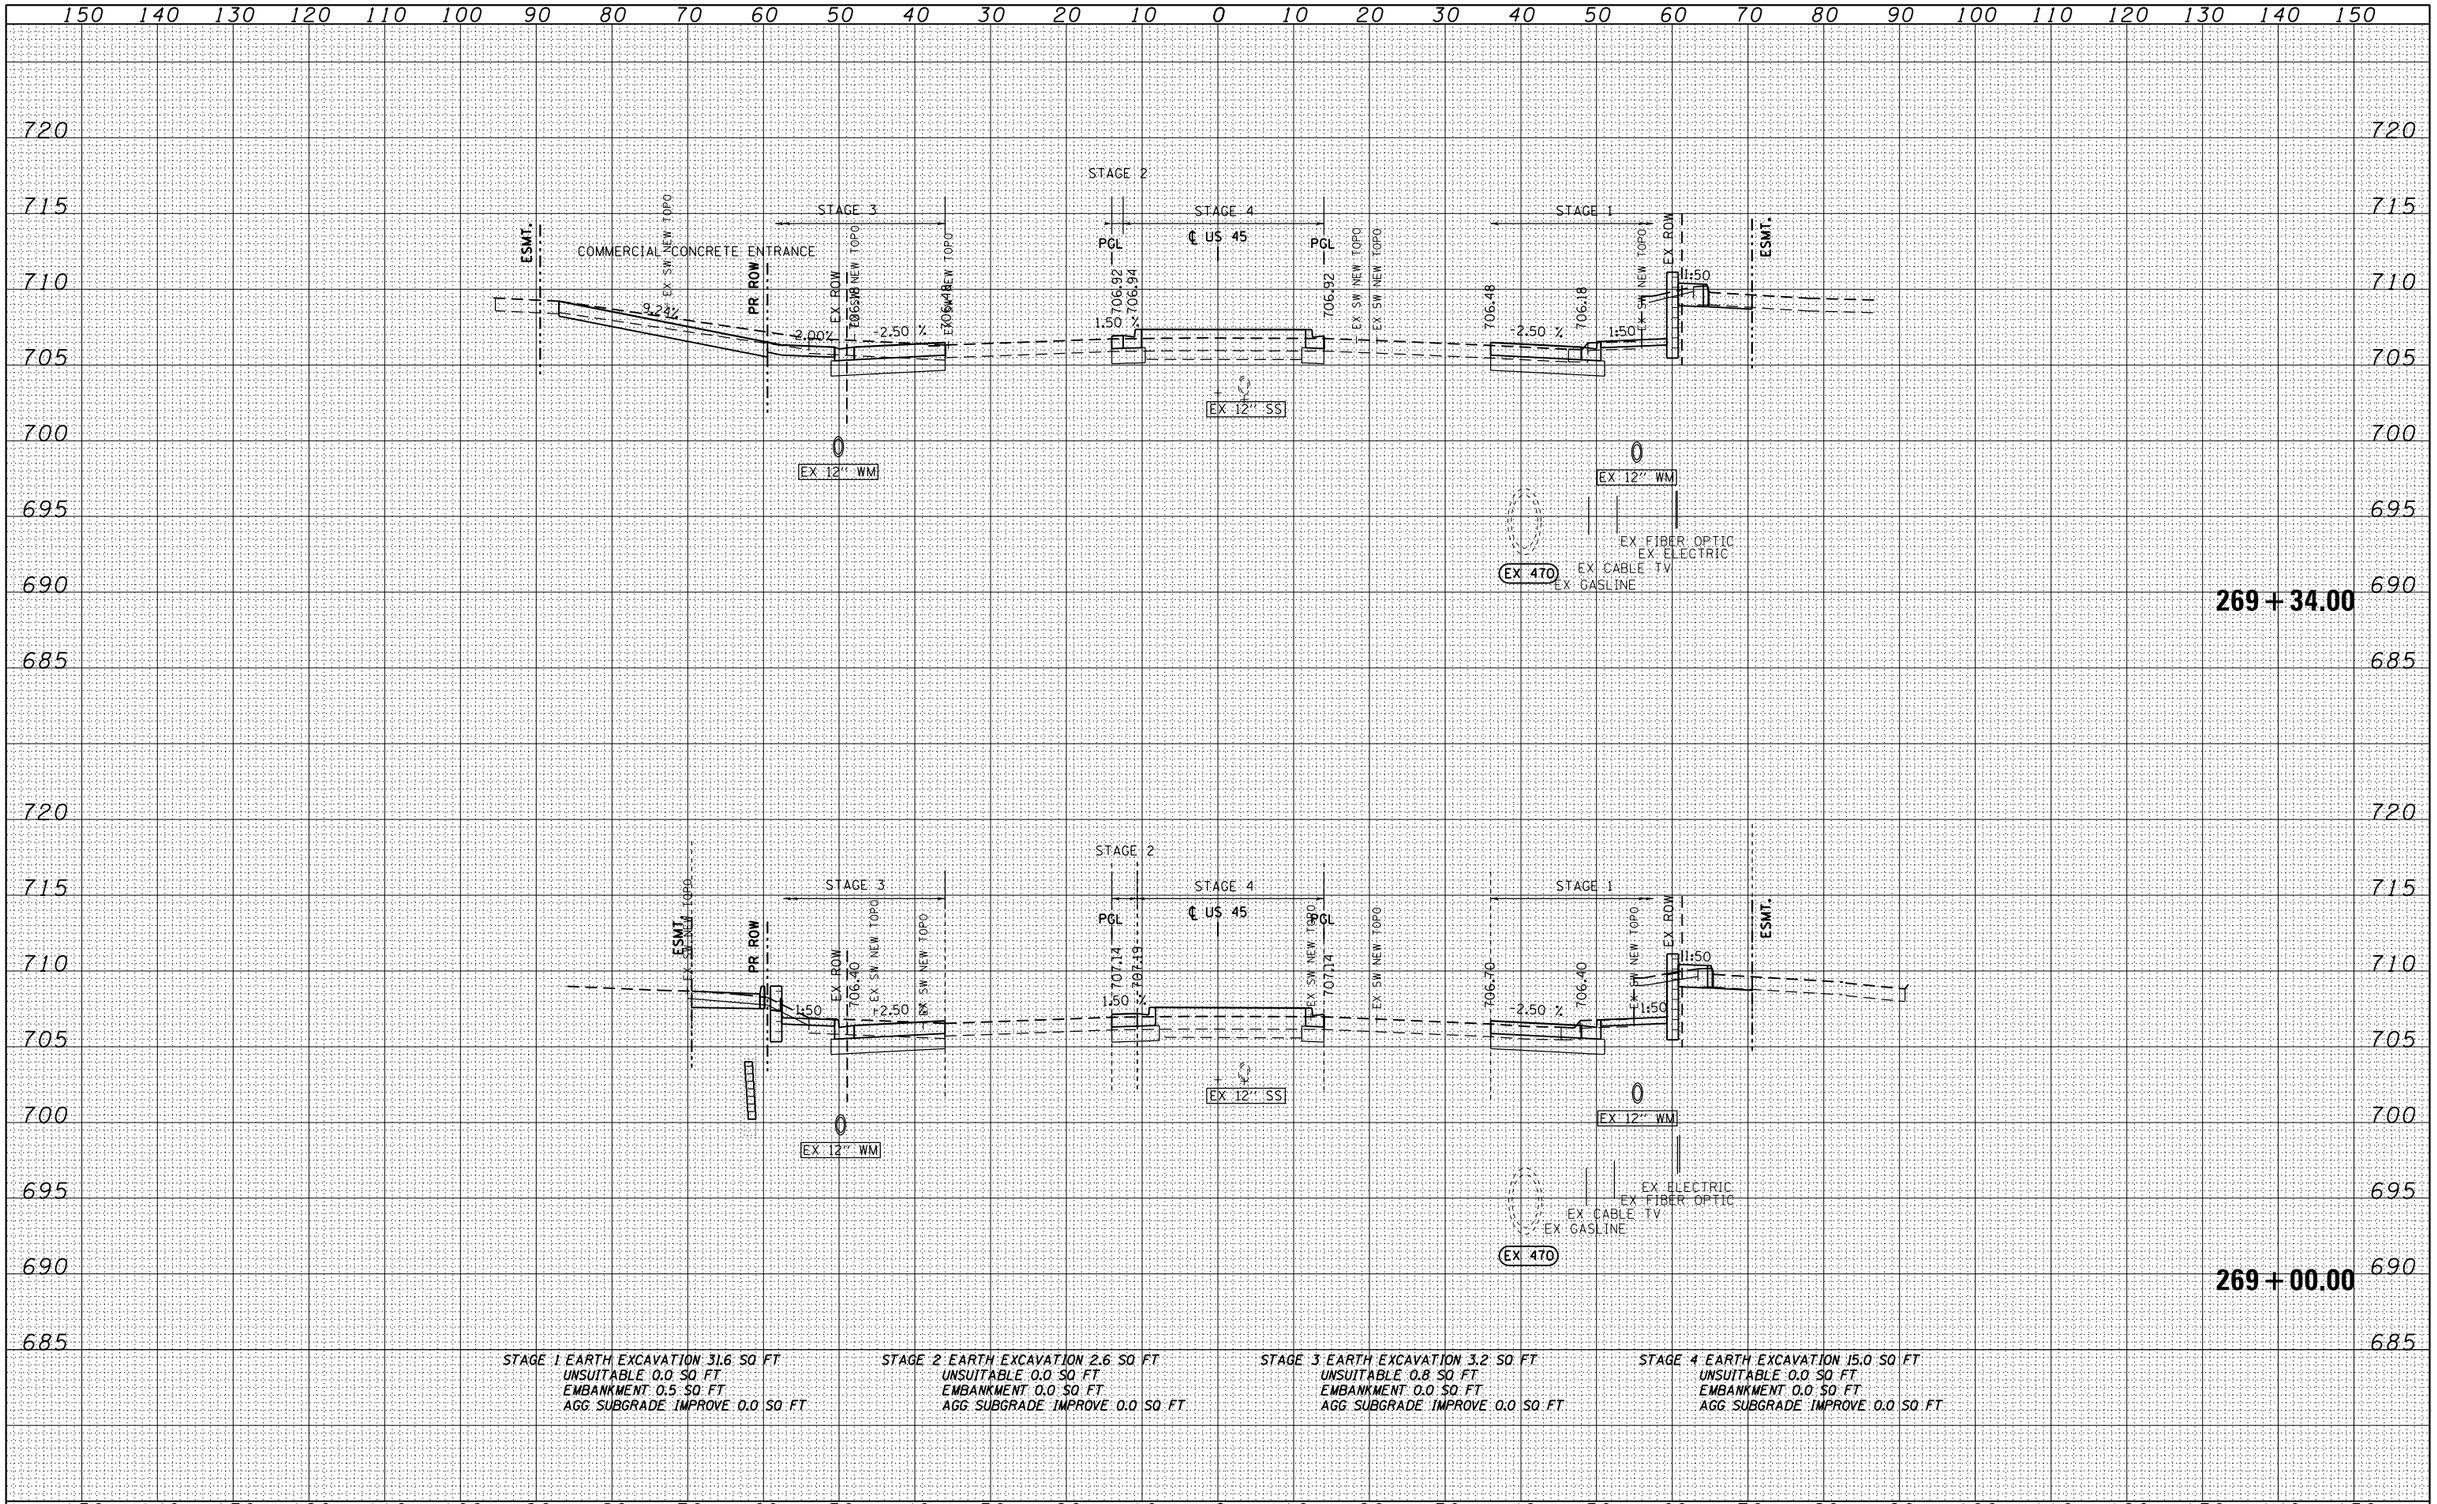

FINAL SURVEY		BY	DATE
NOTE BOOK	SURVEYED		
	PLOTTED		
	TEMPLATE		
	AREAS		
NO.	AREAS CHECKED		

ORIGINAL SURVEY		BY	DATE
NOTE BOOK	SURVEYED		
	PLOTTED		
	TEMPLATE		
	AREAS		
NO.	AREAS CHECKED		

URS
100 S. WACKER DR.
SUITE 500
CHICAGO, IL 60606
TEL (312)-939-1000
FAX (312)-939-4198

FILE NAME = D160M61-SHT-XSSHT01.dgn	USER NAME = Anthony.Plutz	DESIGNED -	REVISED -
		DRAWN -	REVISED -
	PLOT SCALE = 20.0000 ' / in.	CHECKED -	REVISED -
	PLOT DATE = 3/13/2013	DATE - 03/13/2013	REVISED -

STATE OF ILLINOIS
DEPARTMENT OF TRANSPORTATION

US 45 CROSS SECTIONS
–

SCALE: 1"=10'H; 1"=5'V | SHEET NO. 116 OF 123 SHEETS | STA. 269+00.00 TO STA. 269+34.00

F.A.P RTE.	SECTION	COUNTY	TOTAL SHEETS	SHEET NO.
330	103R-4	COOK	877	821
	XS-US45-116	CONTRACT NO. 60M61		
		ILLINOIS FED. AID PROJECT		