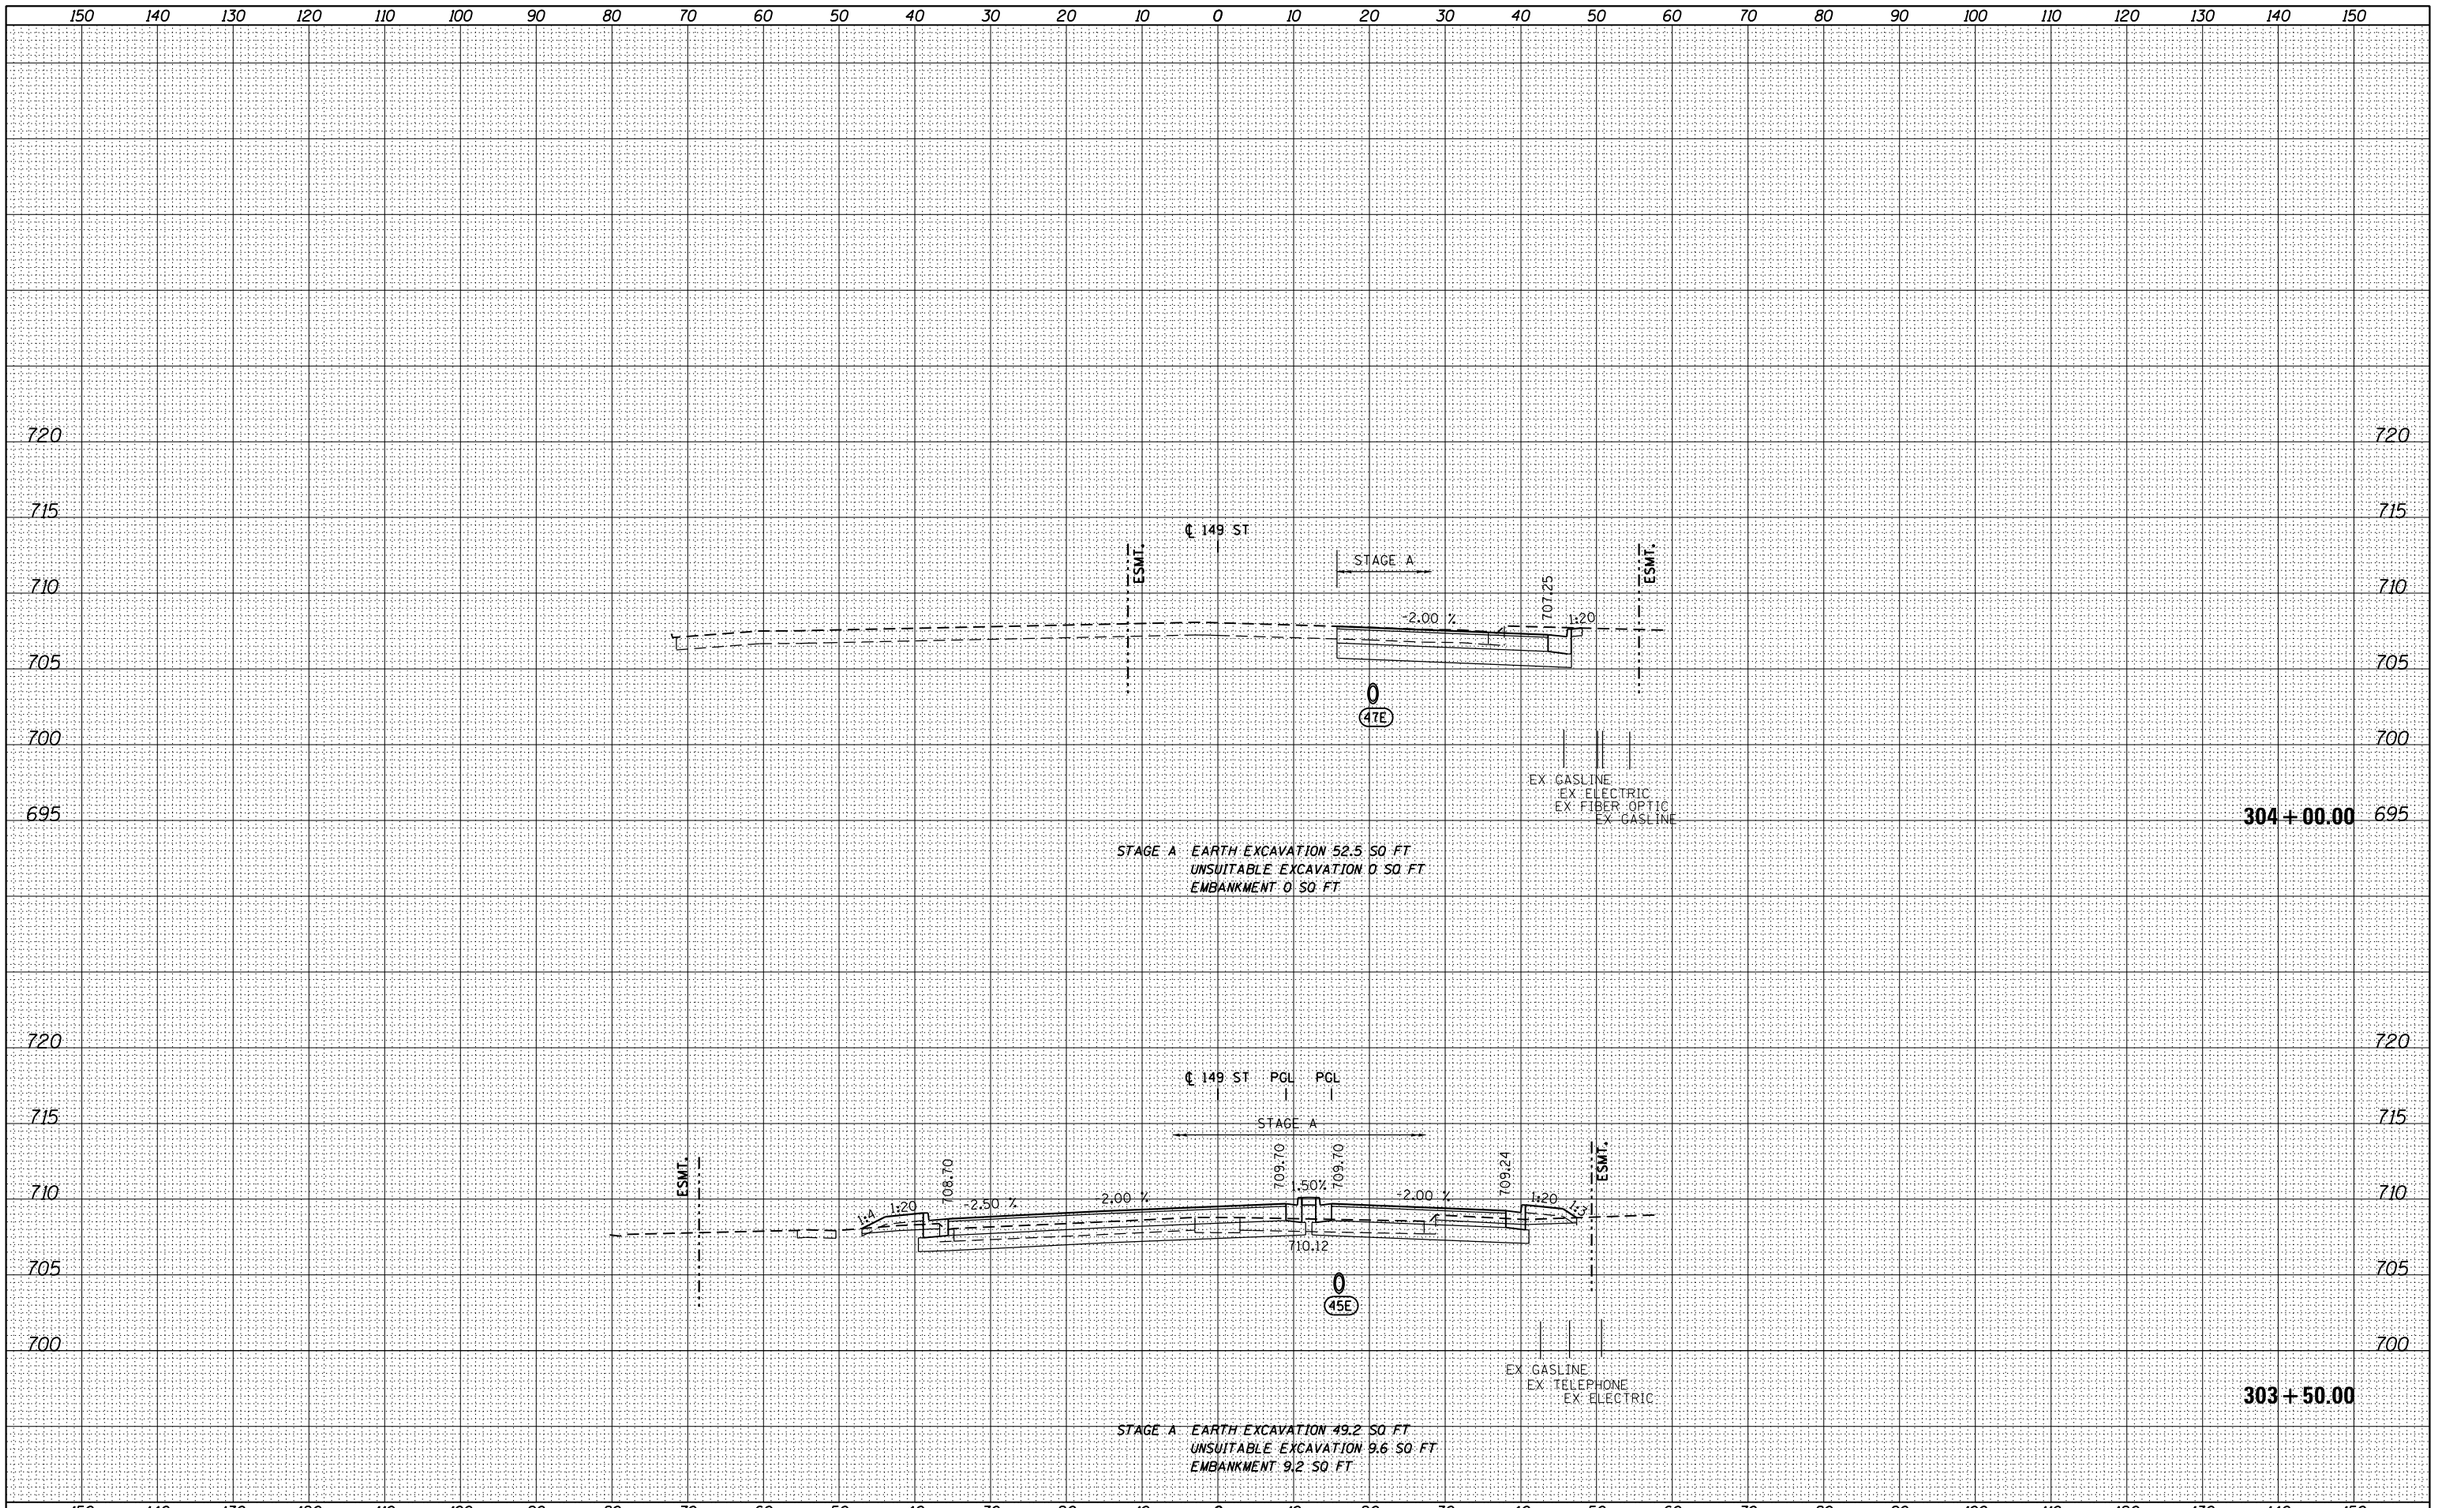

FINAL SURVEY

NO.	NOTE BOOK	SURVEYED	BY
		PLOTTED	
		TEMPLATE	
		AREAS	DATE
		AREAS CHECKED	

ORIGINAL SURVEY

NO.	NOTE BOOK	SURVEYED	BY
		PLOTTED	
		TEMPLATE	
		AREAS	DATE
		AREAS CHECKED	

URS
100 S.WACKER DR.
SUITE 1500
CHICAGO IL.60606
TEL (312)939-1000
FAX (312)939-4198

FILE NAME = D160M61-SHT-XSSHT04.dgn	USER NAME = Anthony.Plutz	DESIGNED - JCL	REVISED -
		DRAWN - JCL	REVISED -
	PLOT SCALE = 20.0000 ' / in.	CHECKED - MJT	REVISED -
	PLOT DATE = 3/13/2013	DATE - 03/13/2013	REVISED -

STATE OF ILLINOIS
DEPARTMENT OF TRANSPORTATION

149th STREET CROSS SECTIONS

SCALE:1"=10'H;1"=5'V | SHEET NO. 6 OF 6 SHEETS | STA. 303+50.00 TO STA. 304+00.00

F.A.P RTE.	SECTION	COUNTY	TOTAL SHEETS	SHEET NO.
330	103R-4	COOK	877	857
	XS-149-06	CONTRACT NO. 60M61		
	ILLINOIS FED. AID PROJECT			