SEE DRAWING PP-16
MATCH LINE STA. 380+00.00

LEGEND
= DETECTABLE WARNINGS SEE STD 424001 TO 424031
= PAVEMENT WIDENING

COMB CONC CURB & GUTTER TYPE B-6.18 (MODIFIED)
END PROJECT STA 380+63.19 MATCH EXISTING
RETAINING WALL NO. 8 SEE STRUCTURAL PLANS
RUB RAIL
MULTI-USE PATH (10' WIDE) SEE TYPICAL SECTIONS FOR DETAILS
WETLAND SITE 1G
HMA SHOULDERS, 6" RET. WALL 384+20.00 54.92' LT
5.0' (TYP.)
5.0' (TYP.)
10.0'
139
140+00
141
142
143
END ORNAMENTAL RAILING 384+20
END PATH 143+01.63
ORNAMENTAL RAILING (SEE RETAINING WALL NO. 8 PLAN FOR DETAILS)
TRAFFIC BARRIER TERMINAL, TYPE 1 SPECIAL
LANDSCAPE MEDIAN SEE LANDSCAPING PLANS
75' R
380+34.40
1.24' RT
MATCH EXISTING MEDIAN EOP
+00
381
PT
US 45 (LAGRANGE RD)
382
383
384
385+00
PAVEMENT WIDENING (HMA BASE COURSE, 11 1/4") HMA SURFACE COURSE, MIX "F", N90 (2")
2' R
CONCRETE MEDIAN, TYPE SB-6.18
380+18.05
32.92' RT
380+32.45
8.00' RT
PORTLAND CEMENT CONCRETE SIDEWALK 5 INCH (7' WIDE)
MATCH EX EOP
380+56.03
67.03' RT
MATCH EX
COMB CONC CURB & GUTTER, TYPE B-6.24 (TYPICAL)
BLACK WALNUT TRAIL

NOTE:
1. FOR CURVE DATA SEE ALIGNMENT, TIES AND BENCHMARKS DRAWING AT-01 TO AT-05
2. FOR ROW CALL-OUTS SEE PLAT OF HIGHWAY SHEETS
3. FOR DRIVEWAY PAVEMENT DETAILS SEE DISTRICT 1 STANDARDS BD-01 AND BD-02.
4. FOR CURB RAMPS FOR SIDEWALKS REFER TO STANDARDS 424001 TO 424031 AND/OR AS DIRECTED BY THE ENGINEER.

695
690
685
680
675
670
678.35
678.47
PGLR
PGLL
380+00
380+50
381+00

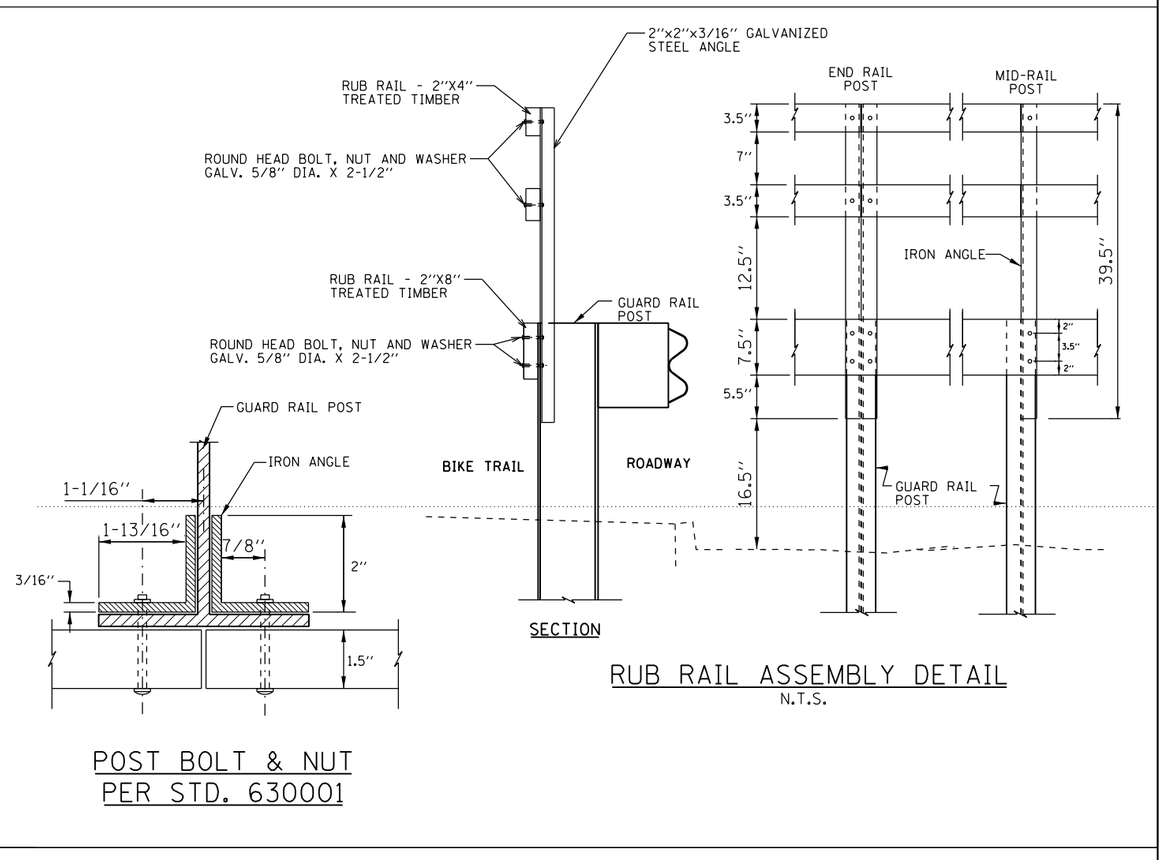

RUB RAIL ASSEMBLY DETAIL
N.T.S.

POST BOLT & NUT
PER STD. 630001

PLAN: SURVEYED, PLOTTED, ALIGNMENT CHECKED, RT. OF WAY CHECKED, CADD FILE NAME, NOTE BOOK, NO., BY, DATE
PROFILE: SURVEYED, PLOTTED, GRADE CHECKED, BM. NOTED, STRUCTURE NOTATNS CHKD, NOTE BOOK, NO., BY, DATE

URS
100 S. WACKER DR.
SUITE 2200
CHICAGO, IL 60606
TEL (312)939-1000
FAX (312)939-4198

FILE NAME = D160M62-SHT-PLNPRF17.dgn	USER NAME = Anthony.Plutz	DESIGNED - JTF	REVISED -
		DRAWN - JTF	REVISED -
	PLOT SCALE = 40.000000 ' / in.	CHECKED - MJT	REVISED -
SHT_PLNPROF URBAN	PLOT DATE = 3/13/2013	DATE - 03/13/13	REVISED -

STATE OF ILLINOIS
DEPARTMENT OF TRANSPORTATION

PROPOSED PLAN AND PROFILE – US 45 (LAGRANGE ROAD)

SCALE: 1"=20' | SHEET 17 OF 17 SHEETS | STA. 380+00.00 TO STA. END

F.A.P RTE.	SECTION	COUNTY	TOTAL SHEETS	SHEET NO.
330	103R-5	COOK	778	71
	PP-17	CONTRACT NO. 60M62		
		ILLINOIS FED. AID PROJECT		