FOR US 45 PLAN & PROFILE
SEE DRAWING PP-08

NOTE:
1. FOR CURVE DATA SEE ALIGNMENT, TIES AND BENCHMARKS DRAWING AT-01 TO AT-05
2. FOR ROW CALL-OUTS SEE PLAT OF HIGHWAY SHEETS
3. FOR DRIVEWAY PAVEMENT DETAILS SEE DISTRICT 1 STANDARDS BD-01 AND BD-02.
4. FOR CURB RAMPS FOR SIDEWALKS REFER TO STANDARDS 424001 TO 424031 AND/OR AS DIRECTED BY THE ENGINEER.

LEGEND
= DETECTABLE WARNINGS SEE STD 424001 TO 424031
= PAVEMENT WIDENING

STA 327+93.61 ℄ US 45 =
STA 650+00 ℄ 135TH ST

US 45 (LAGRANGE RD.

FUTURE MONUMENTS (BY OTHERS)

651+17.39 59.00' LT

RE-ERECTED WOOD FENCE SEE REMOVAL PLANS AND SPECIAL PROVISIONS

COMB CONC CURB & GUTTER TYPE B-6.24 (TYPICAL)

HMA SHOULDERS, 8" (4' WIDE)

653+36.48 SHOULDER

651+20.19 39.00' LT

653+12.47 39.00' LT

PORTLAND CEMENT CONCRETE PAVEMENT, 10" (JOINTED)

36.0'

651+69.93 3.00' LT

651+81.48 2.11' LT

2' R

HMA PAVEMENT, 12 1/2" (FD)

39.0'

℄ 135TH ST

651 652 653

135TH ST

651+80.90 3.00' RT

651+86.90 1.00' RT

651+93.93 27.00' RT

27.0'

23.0'

652+95.94 23.00' RT

653+12.47 23.00' RT

CONCRETE MEDIAN TYPE SB-6.18

32.9'

651+02.55 38.00' RT

STAMPED COLORED PORTLAND CEMENT CONCRETE PAVEMENT 10" (JOINTED)-TYP.

35' R

35' R

652+28.93 62.08' RT

CIRCLE DR

653+19.97 SHOULDER

COMB CONC CURB & GUTTER TYPE B-6.12 (TYPICAL)

FLG POLE

20' R

652+11.67, 81.68' RT MATCH EXISTING

HMA SHOULDERS, 8" (4' WIDE)

COMB CONC CURB & GUTTER TYPE B-6.24 (TYPICAL)

652+60.94 57.92' RT

CE 652+11.65 92.41' RT

21.4'

652+28.31 98.58' RT

10' C&G TRANSITION TO MATCH EXISTING

32.6'

652+60.91, 98.58' RT MATCH EXISTING

MATCH EX 21.4' R

EXISTING CURB AND GUTTER TO REMAIN

+44.61

652+28.54, 115.22' RT MATCH EXISTING

DEPRESSED CURB TRANSITION TO MATCH EXISTING

FUTURE MONUMENTS (BY OTHERS)

MATCH LINE STA. 654+00.00
SEE DRAWING PP-19

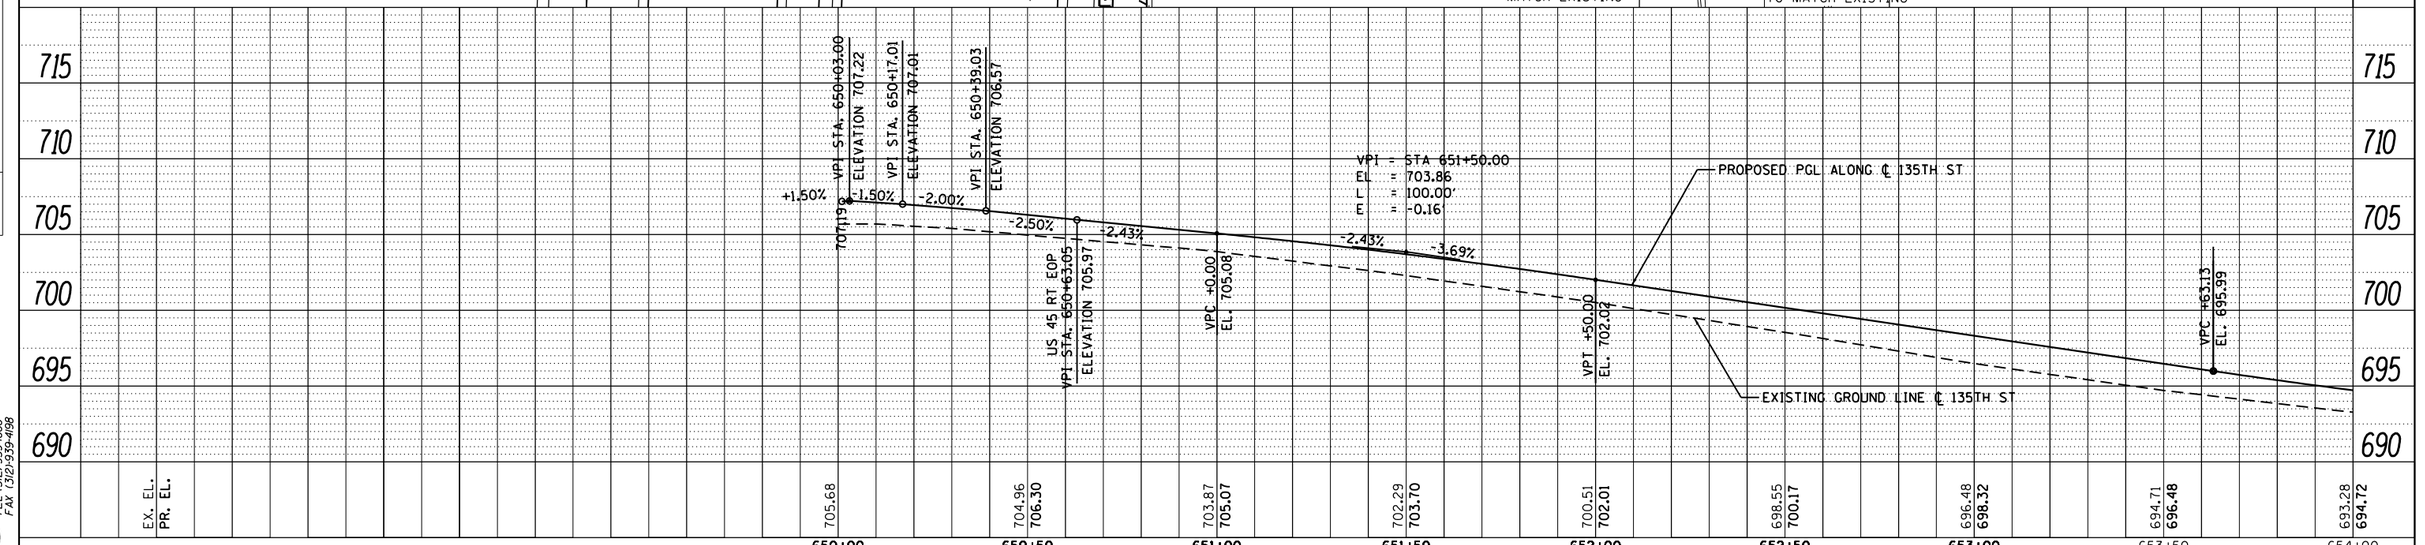

PLAN: SURVEYED; PLOTTED; ALIGNMENT CHECKED; RT. OF WAY CHECKED; CADD FILE NAME; NOTE BOOK; NO.; BY; DATE

PROFILE: SURVEYED; PLOTTED; GRADES CHECKED; BM. NOTED; STRUCTURE NOTATNS CHKD; NOTE BOOK; NO.; BY; DATE

URS
100 S. WACKER DR.
SUITE 1900
CHICAGO IL 60606
TEL (312)939-1000
FAX (312)939-4198

FILE NAME = D160M62-SHT-PLNPRF18.dgn	USER NAME = Anthony.Plutz	DESIGNED - JTF	REVISED -
		DRAWN - JTF	REVISED -
	PLOT SCALE = 40.000000 ' / in.	CHECKED - MJT	REVISED -
SHT_PLNPROF URBAN	PLOT DATE = 3/13/2013	DATE - 03/13/13	REVISED -

STATE OF ILLINOIS
DEPARTMENT OF TRANSPORTATION

PROPOSED PLAN AND PROFILE – 135TH STREET

SCALE: 1"=20' | SHEET 1 OF 3 SHEETS | STA. 650+00.00 TO STA. 654+00.00

F.A.P RTE.	SECTION	COUNTY	TOTAL SHEETS	SHEET NO.
330	103R-5	COOK	778	72
	PP-18	CONTRACT NO. 60M62		
	ILLINOIS FED. AID PROJECT			