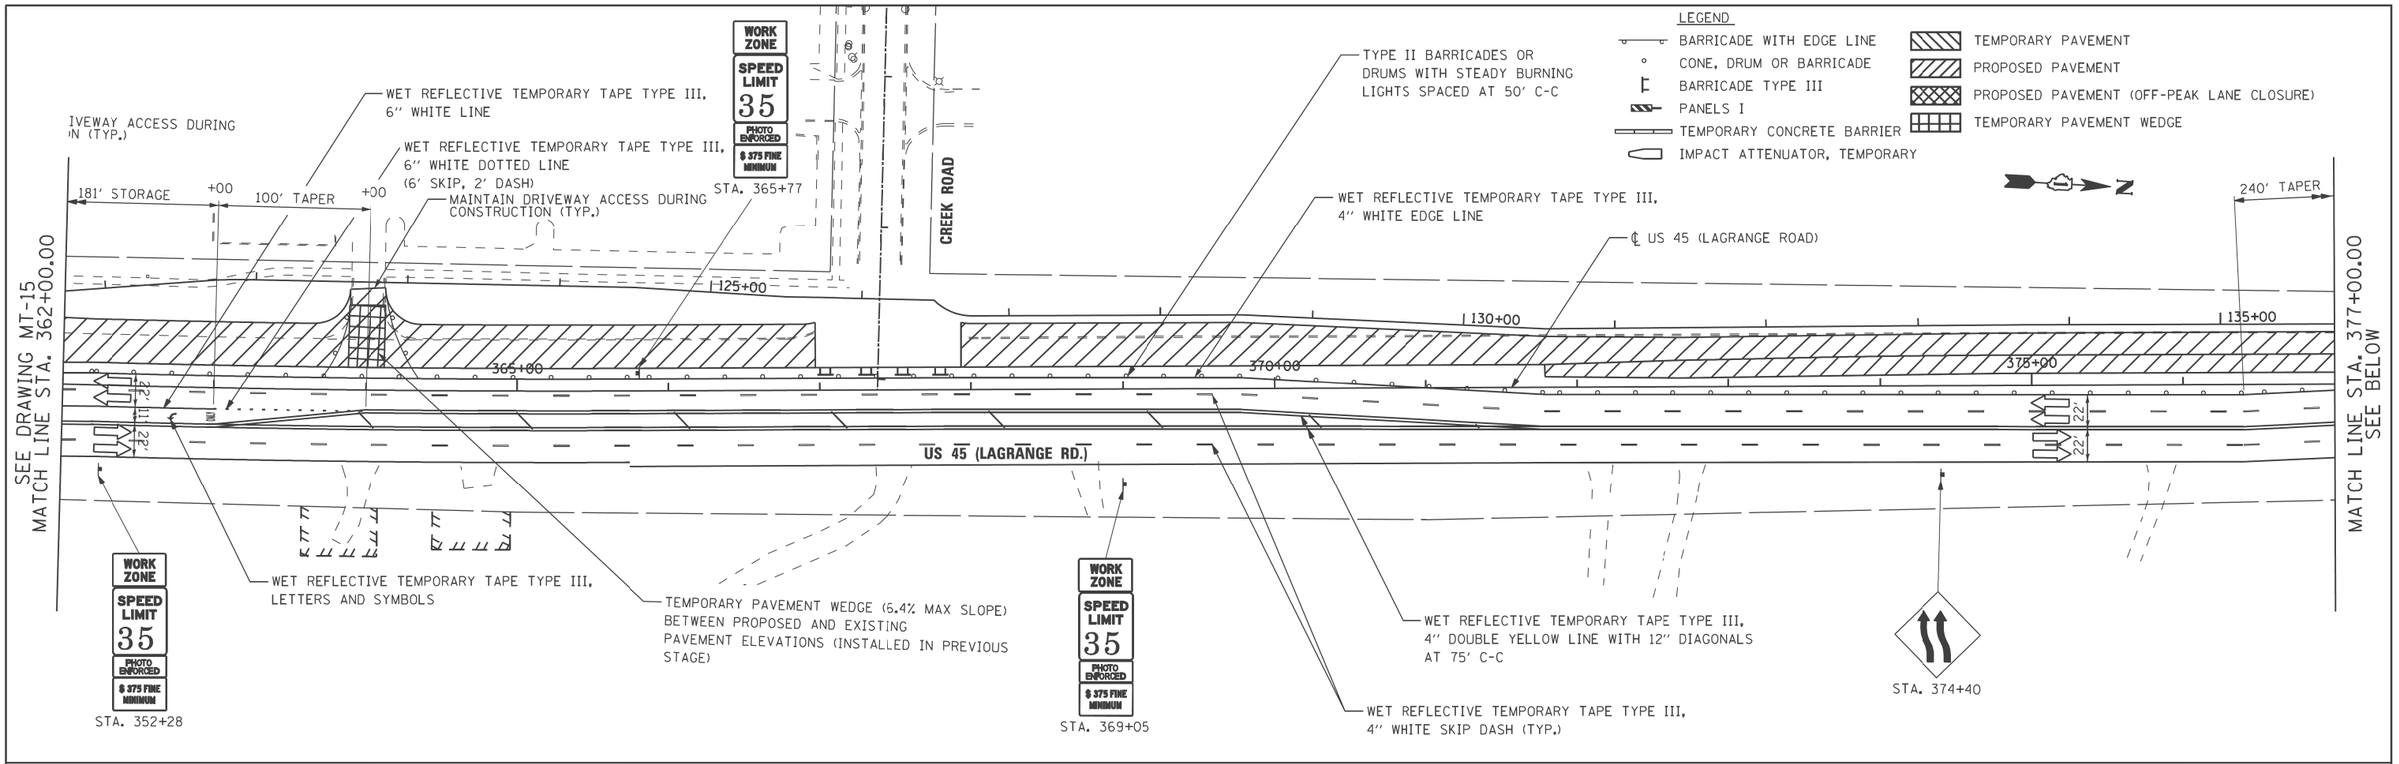

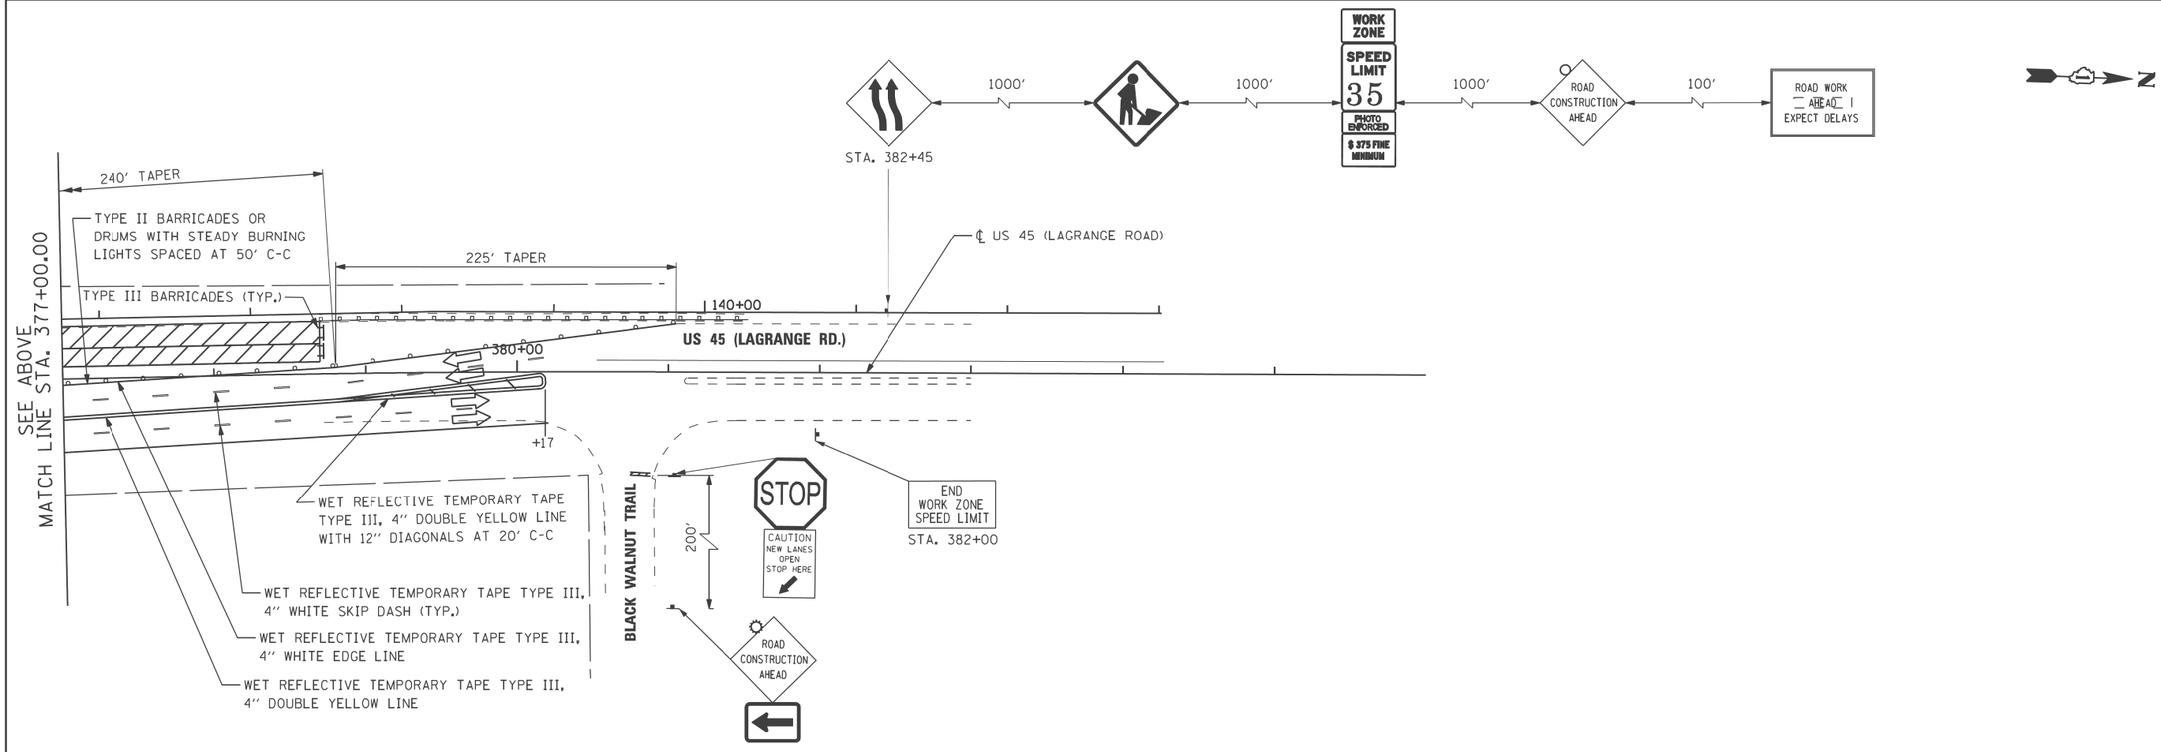

URS
100 S. WACKER DR.
SUITE 500
CHICAGO, IL 60606
TEL (312)-939-1000
FAX (312)-939-1498

FILE NAME = P:\P-12-9150_IDOT-URS_US 45 (LaGrange Rd\North Segment_60M62\Design\Sht\SHT_DOUBLE PLAN	USER NAME = habdalla	DESIGNED - TRK	REVISED -
	PLOT SCALE = $SCALE$	DRAWN - TRK	REVISED -
	PLOT DATE = 2/1/2013	CHECKED - MJT	REVISED -
		DATE - 03/13/13	REVISED -

STATE OF ILLINOIS
DEPARTMENT OF TRANSPORTATION

MAINTENANCE OF TRAFFIC STAGE 3 PLAN
US 45 (LAGRANGE ROAD)

SCALE: 1"=50' | SHEET | STA. 362+00.00 TO STA. END

F.A.P RTE.	SECTION	COUNTY	TOTAL SHEETS	SHEET NO.
330	103R-5	COOK	778	111
	MT-16	CONTRACT NO.		
	ILLINOIS FED. AID PROJECT			