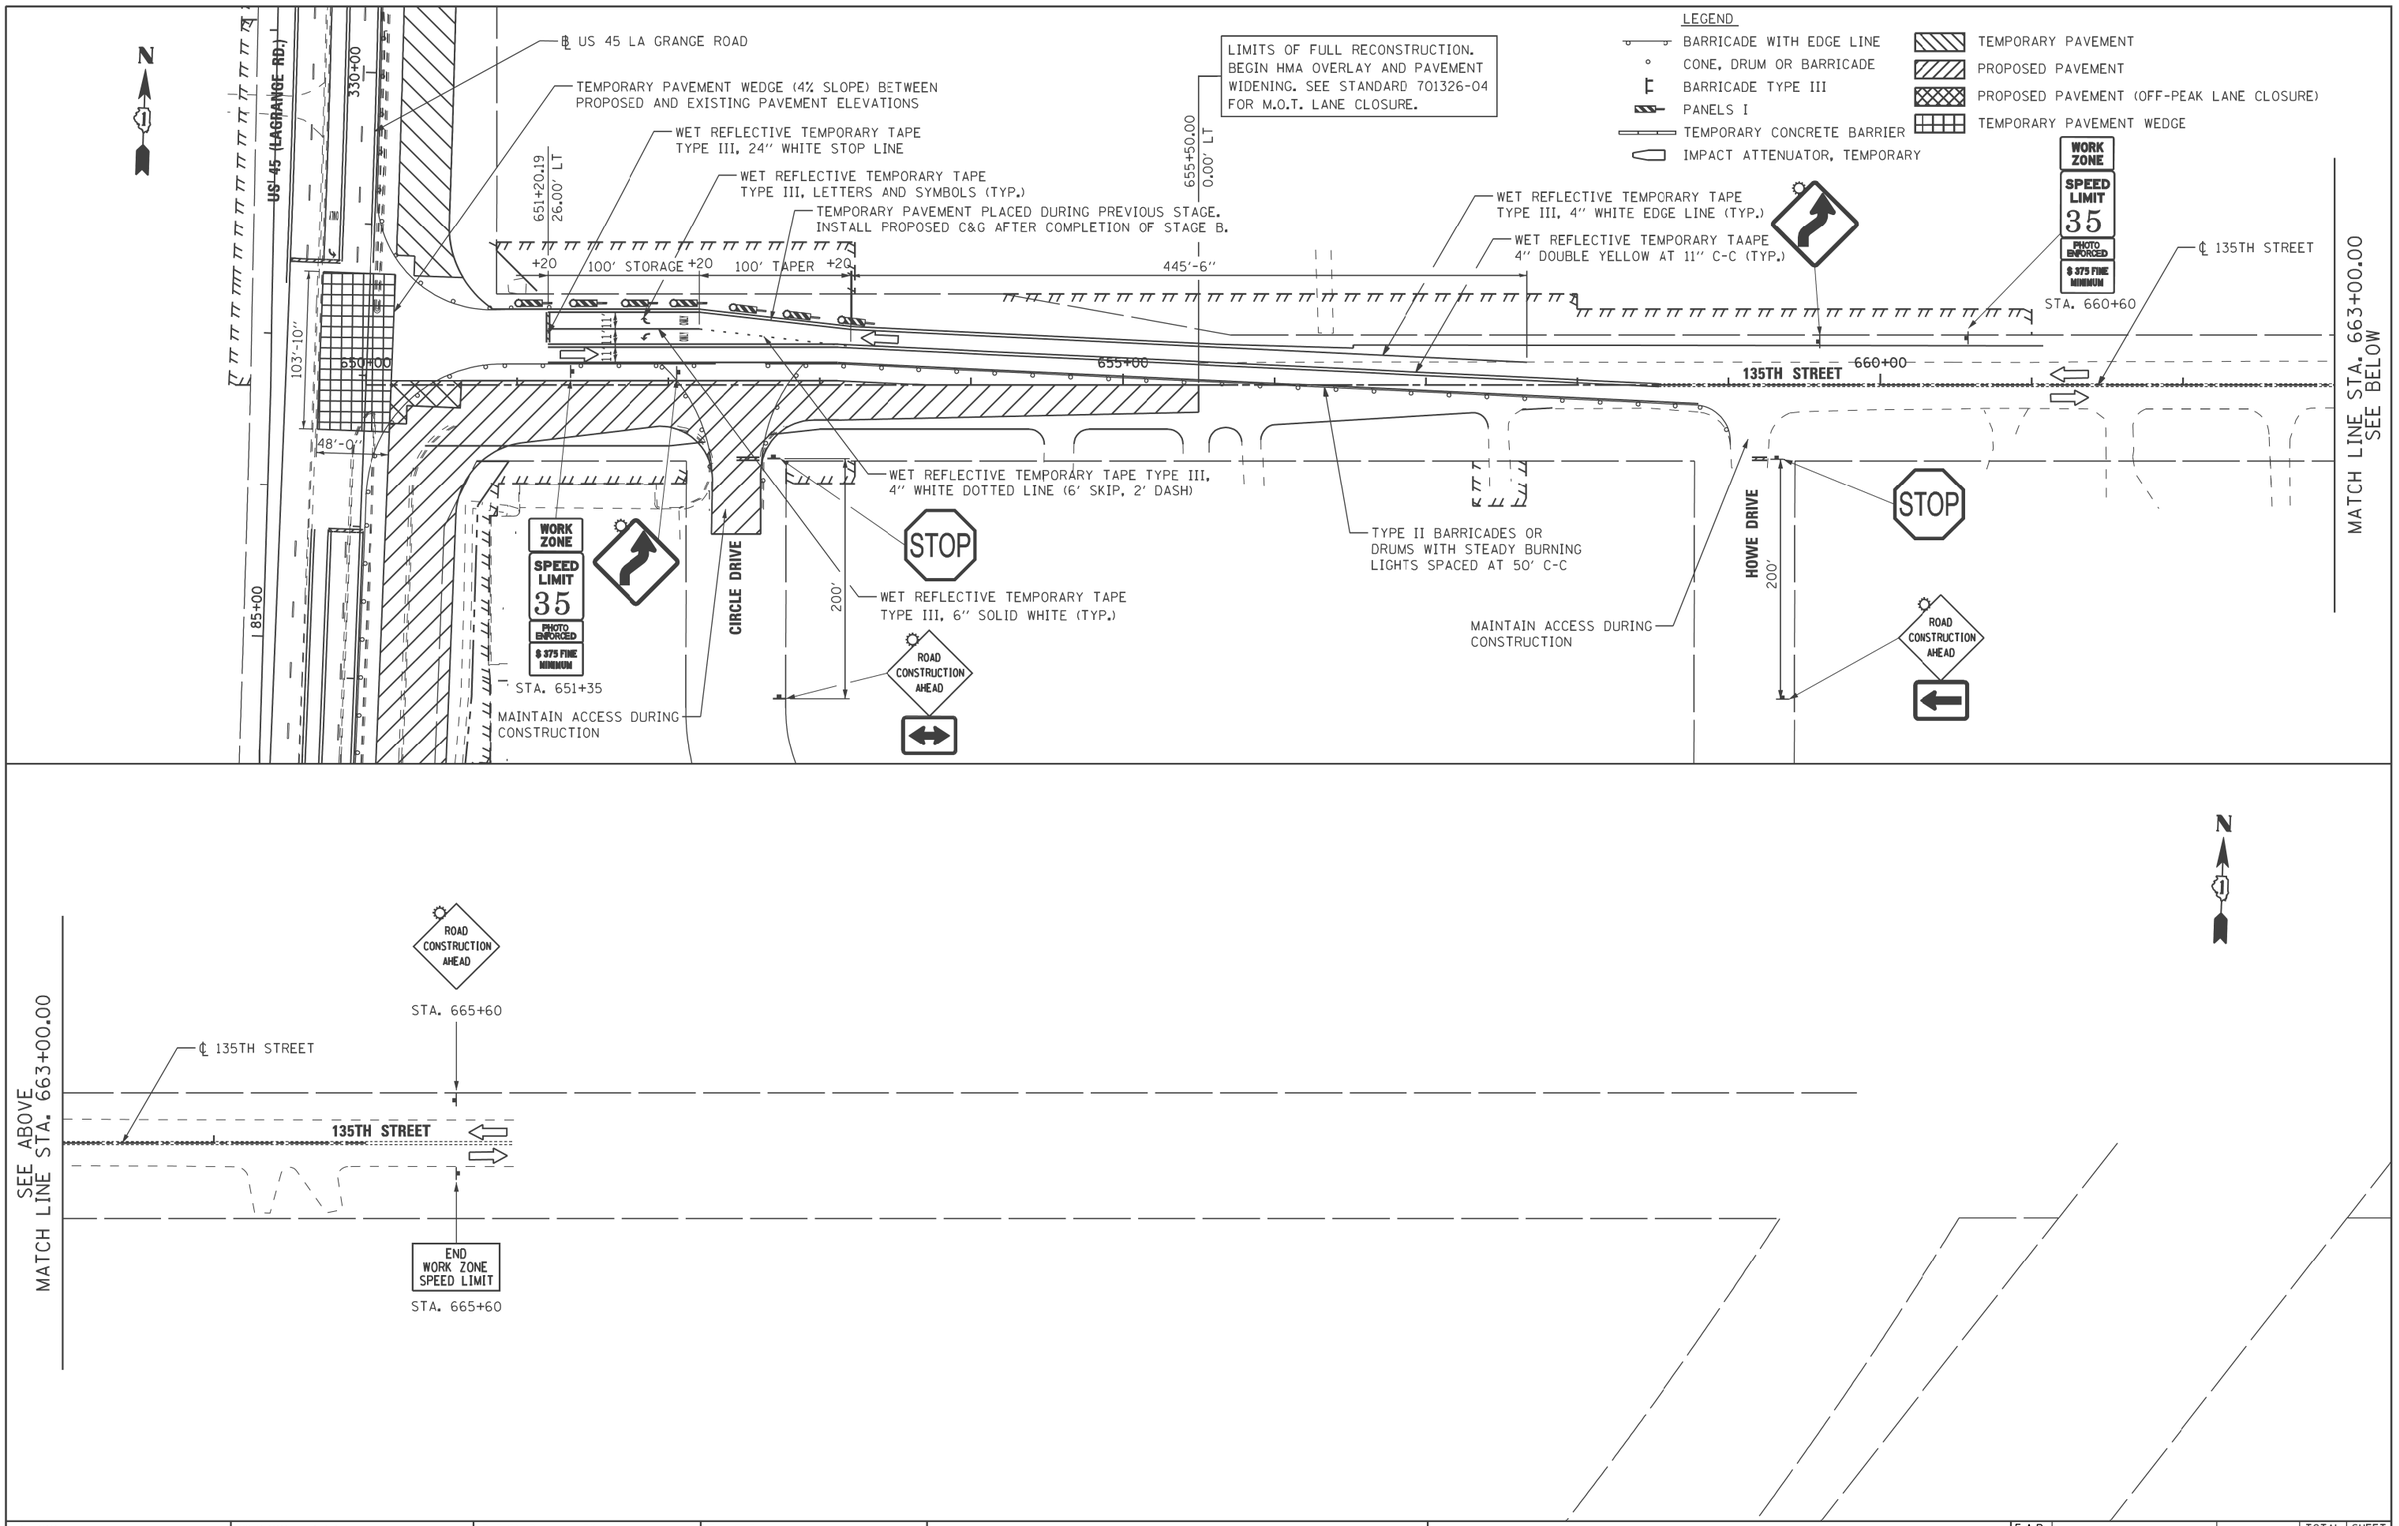

URS
100 S. WACKER DR.
SUITE 500
CHICAGO IL 60606
TEL (312)-939-1000
FAX (312)-939-9498

FILE NAME = P:\P-12-9150_IDOT-URS_US 45 (LaGrange Rd)\North Segment_60M62\Design\Sht\D160M62-SHT-DRAWING125.dgn	USER NAME = habdalla	DESIGNED - TRK	REVISED -
		DRAWN - TRK	REVISED -
	PLOT SCALE = $SCALE$	CHECKED - MJT	REVISED -
SHT_DOUBLE PLAN	PLOT DATE = 2/1/2013	DATE - 03/13/13	REVISED -

STATE OF ILLINOIS
DEPARTMENT OF TRANSPORTATION

MAINTENANCE OF TRAFFIC STAGE B PLAN
135TH STREET

SCALE: 1"=50' | SHEET | STA. BEGIN | TO STA. END

F.A.P RTE.	SECTION	COUNTY	TOTAL SHEETS	SHEET NO.
330	103R-5	COOK	778	120
	MT-25	CONTRACT NO.		
	ILLINOIS FED. AID PROJECT			