PLAN

BY	DATE
SURVEYED	
PLOTTED	
DRAWN	
ALIGNMENT CHECKED	
RT. OF WAY CHECKED	
CADD FILE NAME	
NOTE BOOK	
NO.	

PROFILE

BY	DATE
SURVEYED	
PLOTTED	
DRAWN	
ALIGNMENT CHECKED	
R.O.W. NOTED	
STRUCTURE NOTATIONS CHKD	
NOTE BOOK	
NO.	

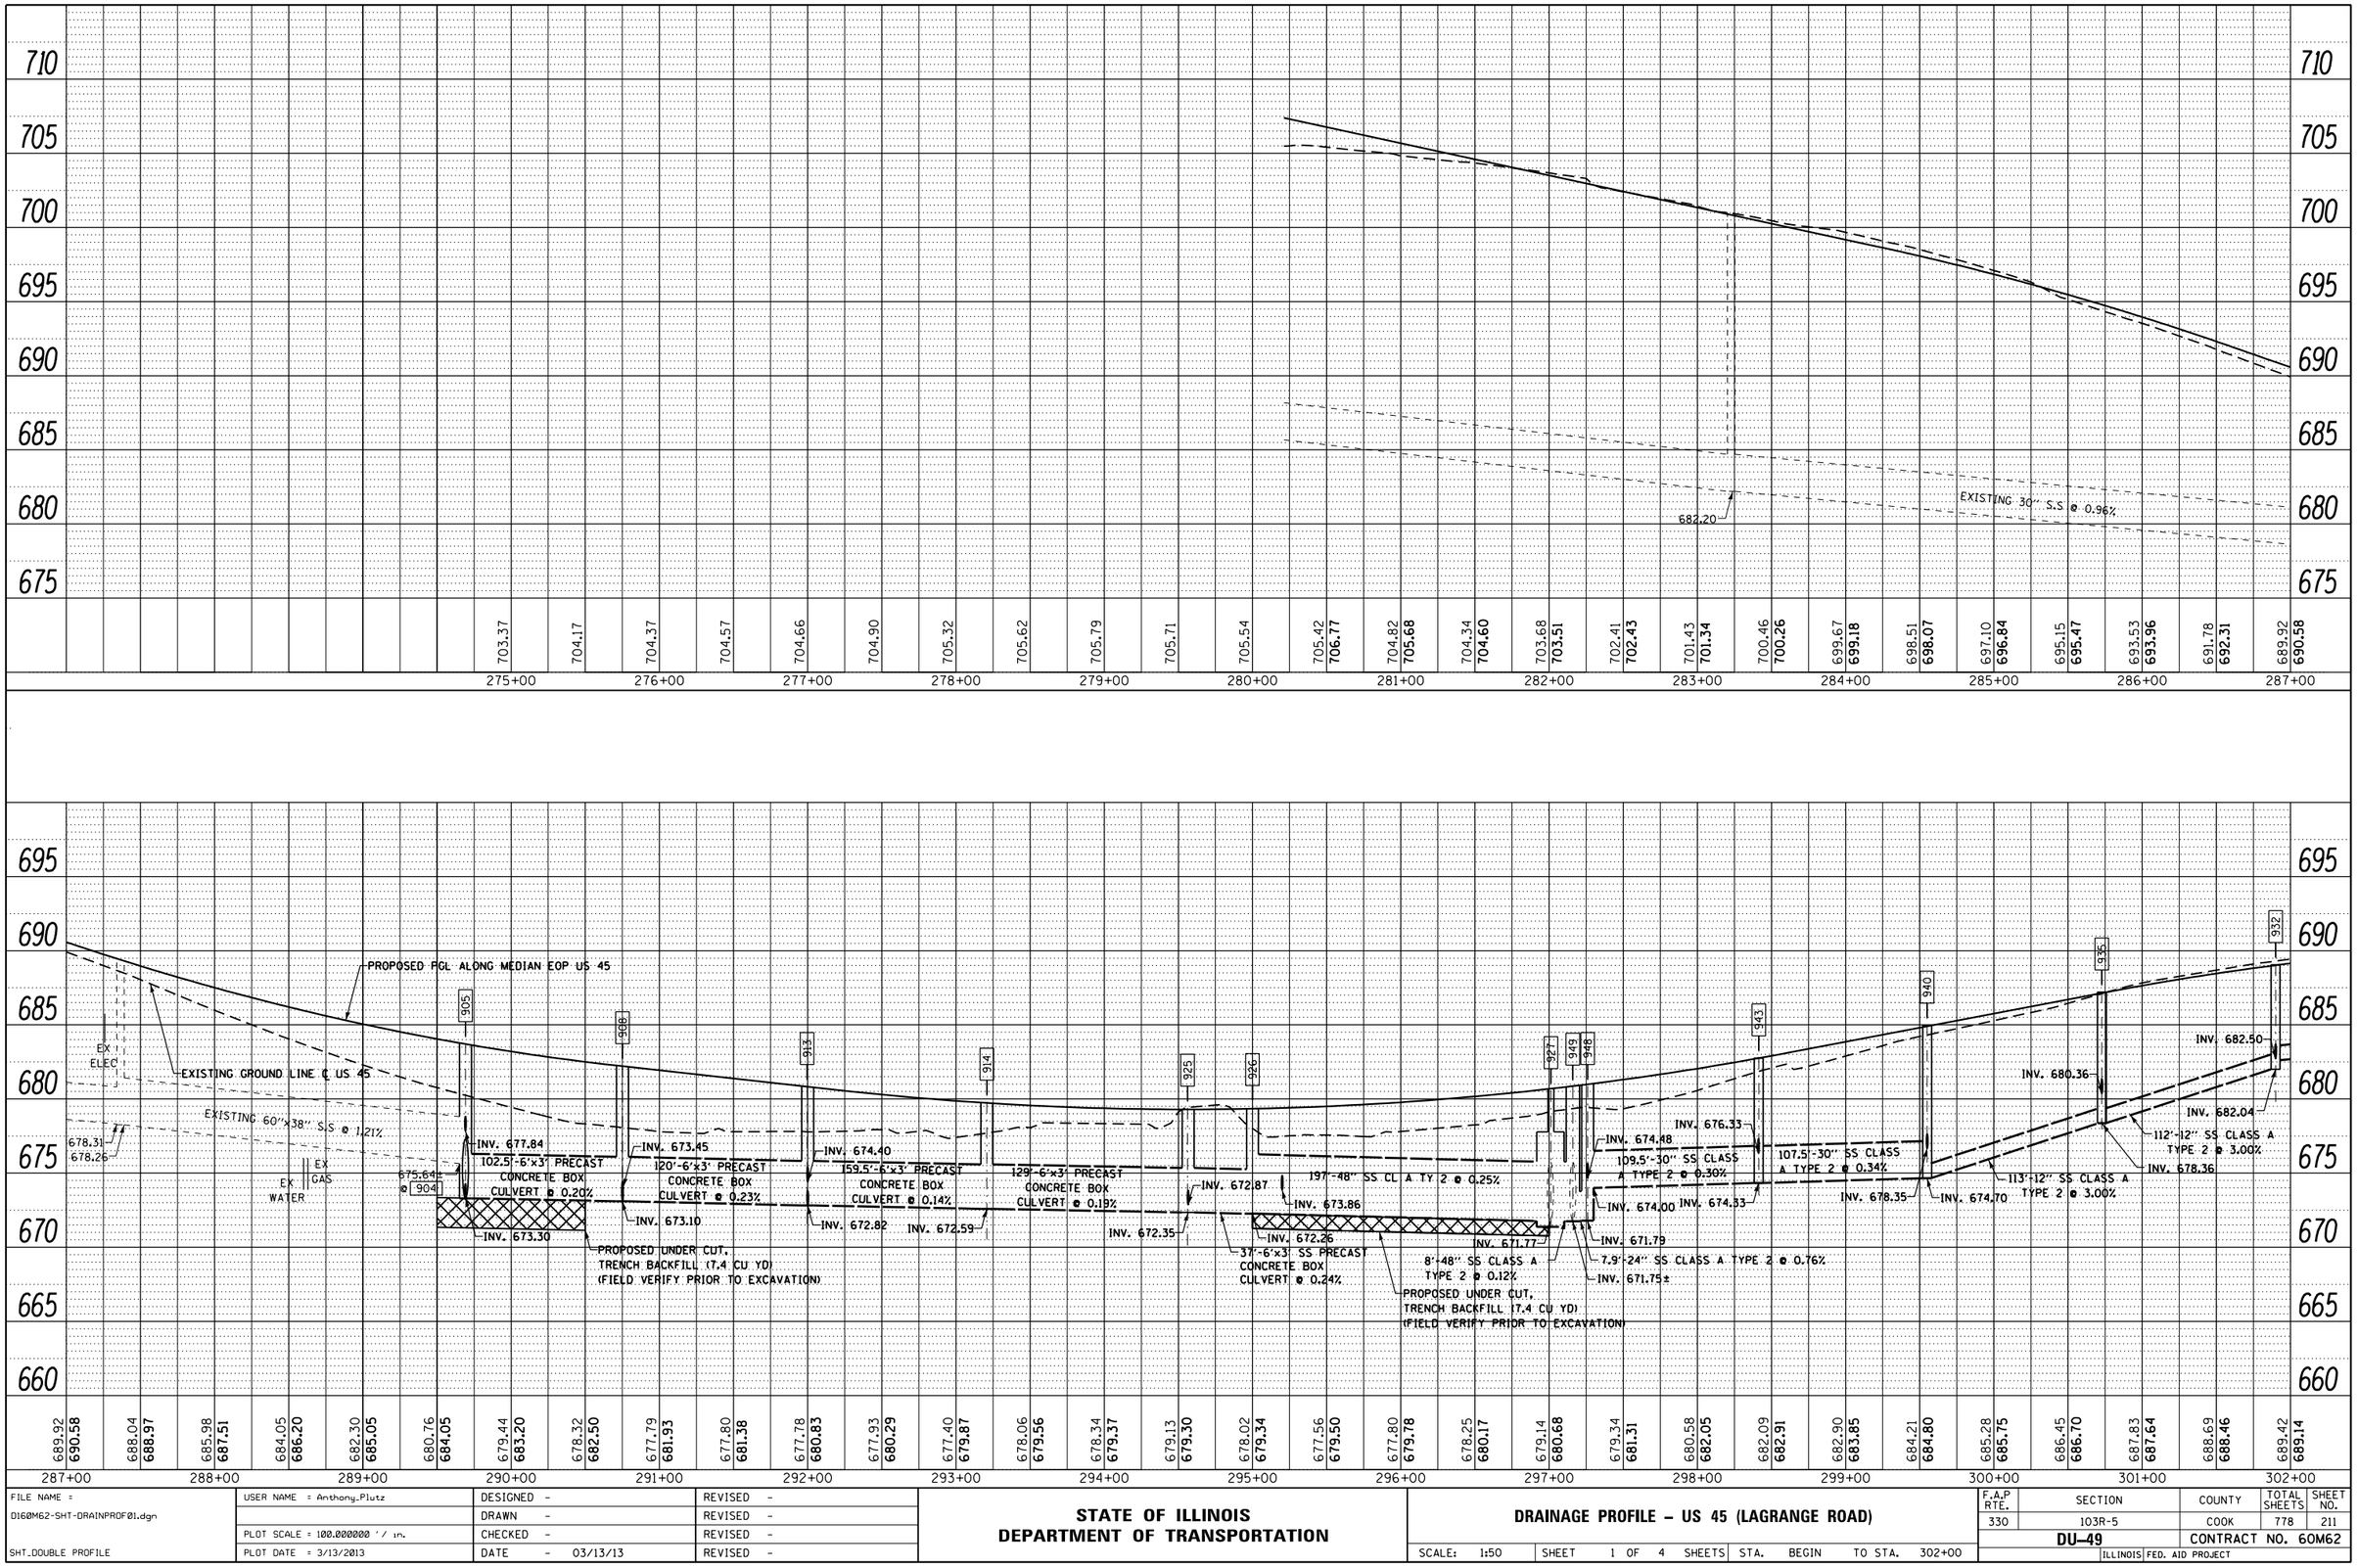

URS
100 S. WACKER DR.
SUITE 500
CHICAGO IL. 60606
TEL (312)939-1000
FAX (312)939-4198

FILE NAME = D160M62-SHT-DRAINPROF01.dgn	USER NAME = Anthony.Plutz	DESIGNED -	REVISED -
		DRAWN -	REVISED -
	PLOT SCALE = 100.000000 ' / in.	CHECKED -	REVISED -
SHT_DOUBLE PROFILE	PLOT DATE = 3/13/2013	DATE - 03/13/13	REVISED -

STATE OF ILLINOIS
DEPARTMENT OF TRANSPORTATION

DRAINAGE PROFILE – US 45 (LAGRANGE ROAD)

SCALE: 1:50 | SHEET 1 OF 4 SHEETS | STA. BEGIN TO STA. 302+00

F.A.P RTE.	SECTION	COUNTY	TOTAL SHEETS	SHEET NO.
330	103R-5	COOK	778	211
	DU-49	CONTRACT NO. 60M62		
		ILLINOIS FED. AID PROJECT		