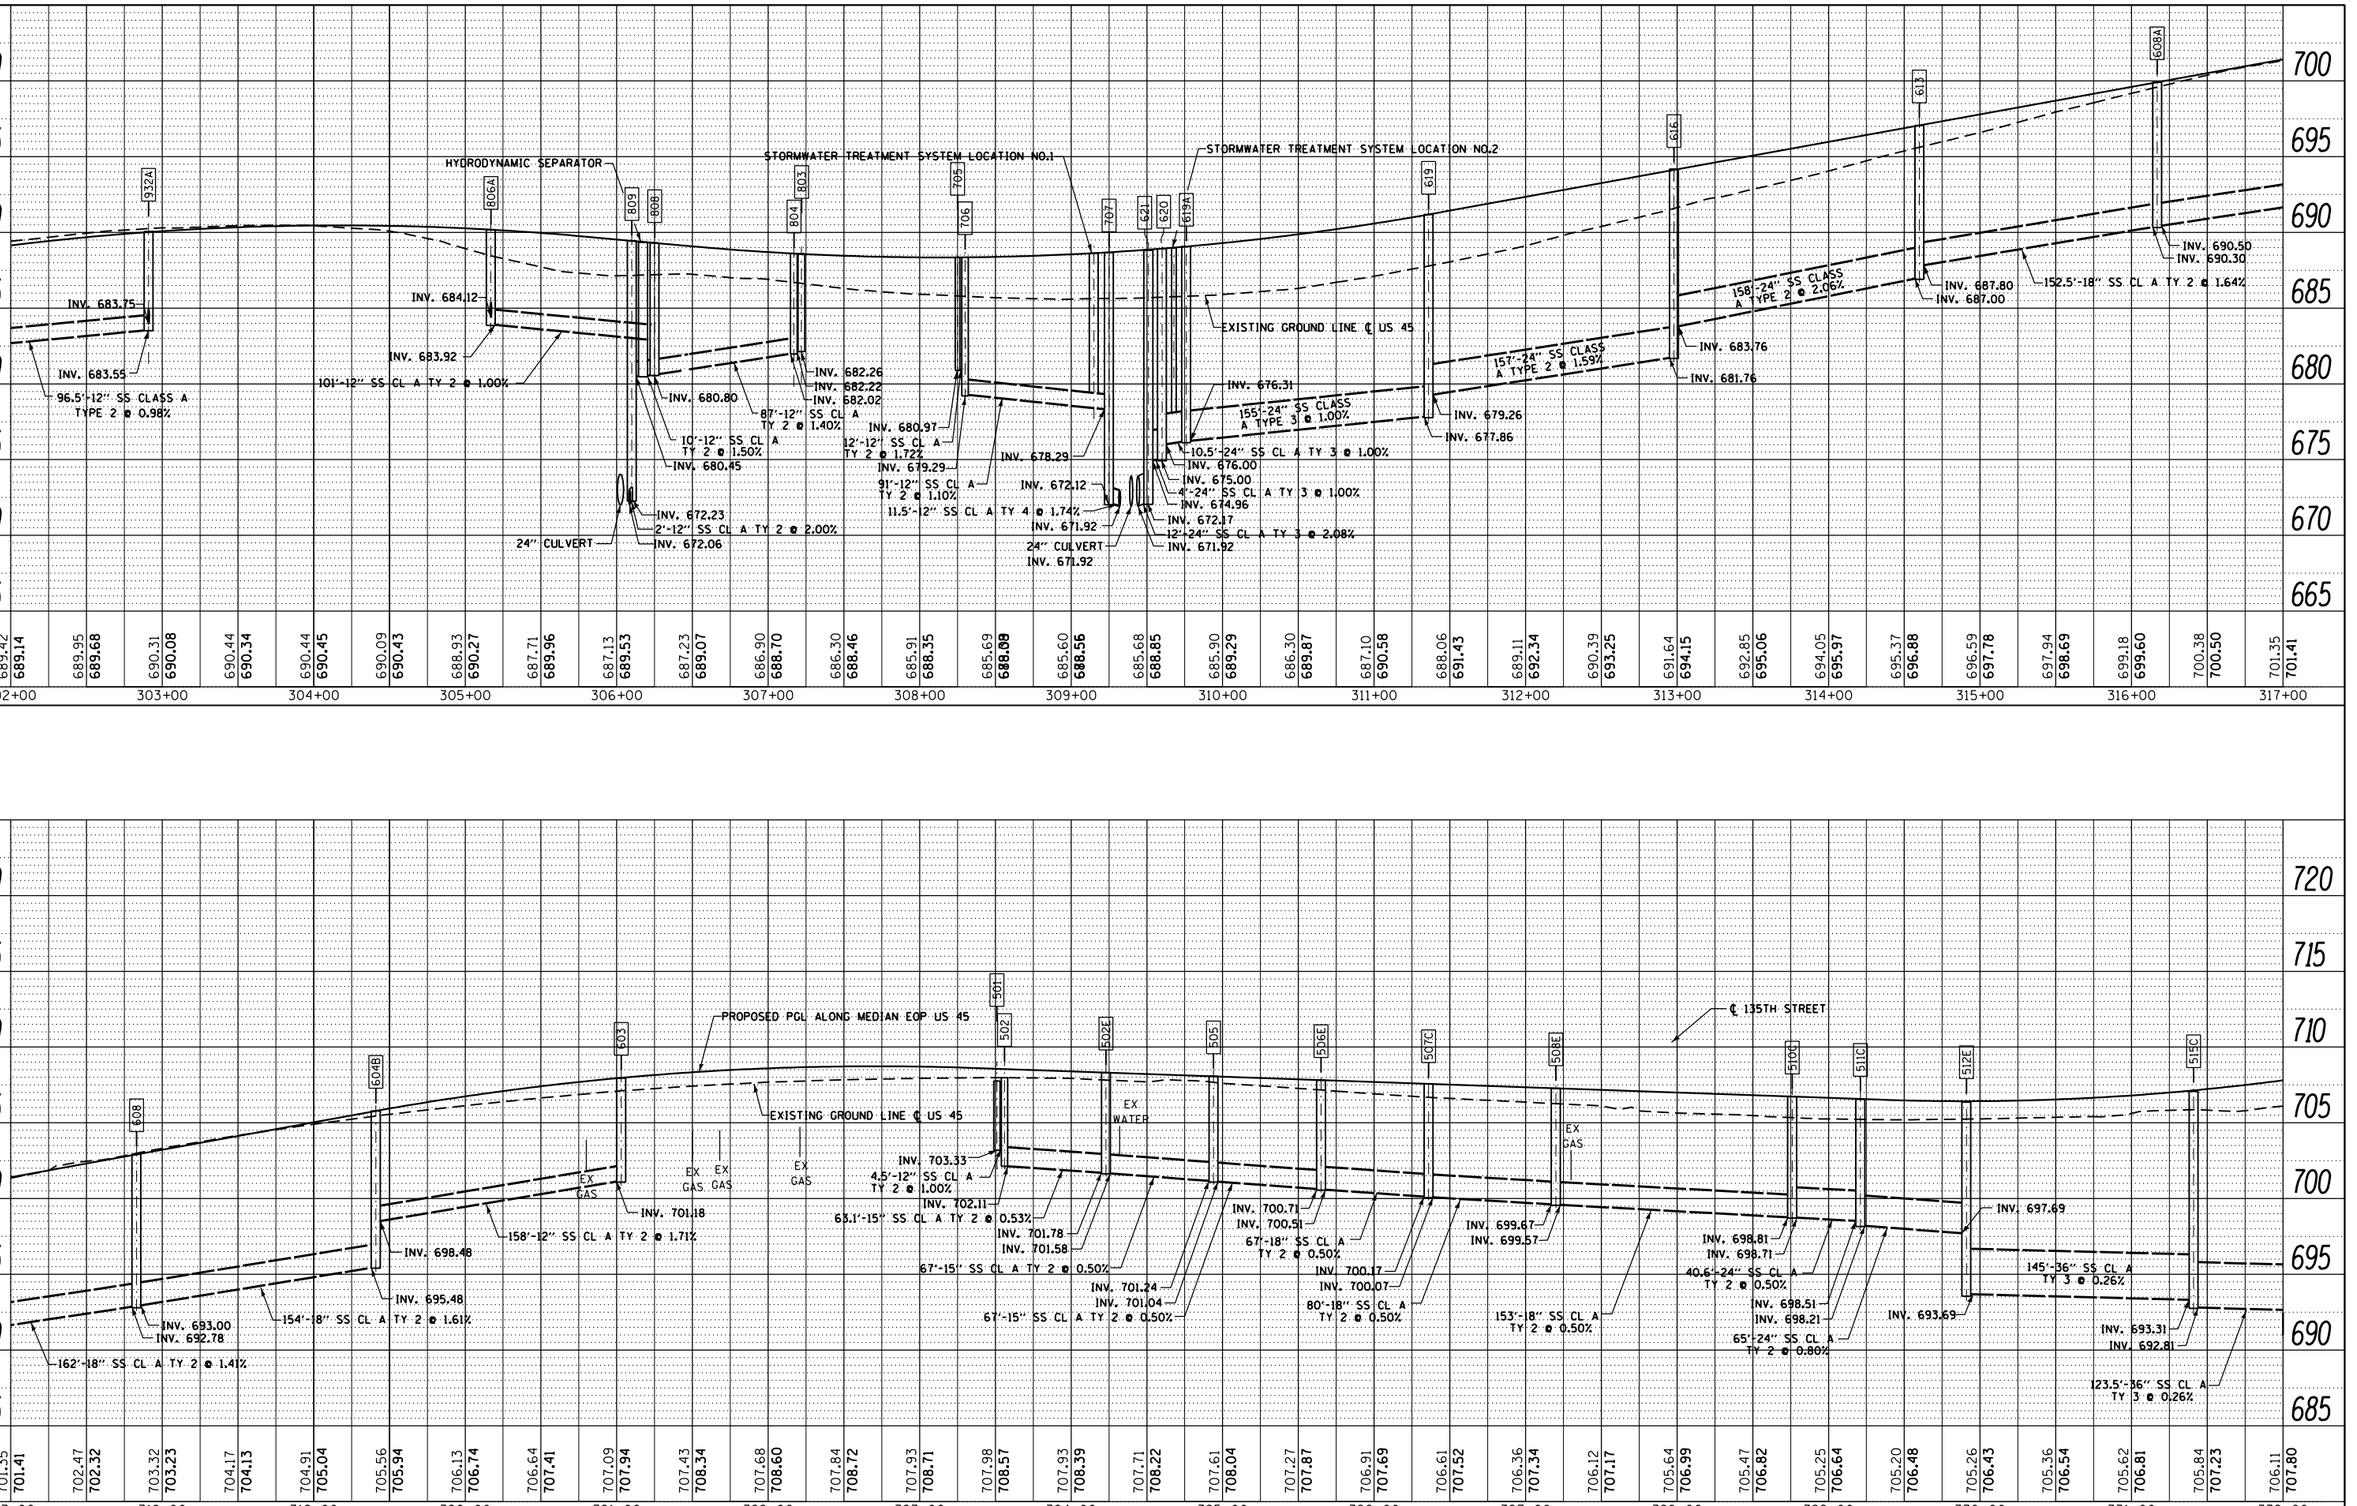

URS
100 S. WACKER DR.
SUITE 500
CHICAGO IL. 60606
TEL (312)939-1000
FAX (312)939-4198

FILE NAME = D160M62-SHT-DRAINPROF02.dgn	USER NAME = Anthony.Plutz	DESIGNED -	REVISED -
		DRAWN -	REVISED -
	PLOT SCALE = 100.000000 ' / in.	CHECKED -	REVISED -
SHT_DOUBLE PROFILE	PLOT DATE = 3/13/2013	DATE - 03/13/13	REVISED -

STATE OF ILLINOIS
DEPARTMENT OF TRANSPORTATION

DRAINAGE PROFILE – US 45 (LAGRANGE ROAD)

SCALE: 1:50 | SHEET 2 OF 4 SHEETS | STA. 302+00 | TO STA. 332+00

F.A.P RTE.	SECTION	COUNTY	TOTAL SHEETS	SHEET NO.
330	103R-5	COOK	778	212
	DU-50	CONTRACT NO. 60M62		
		ILLINOIS FED. AID PROJECT		