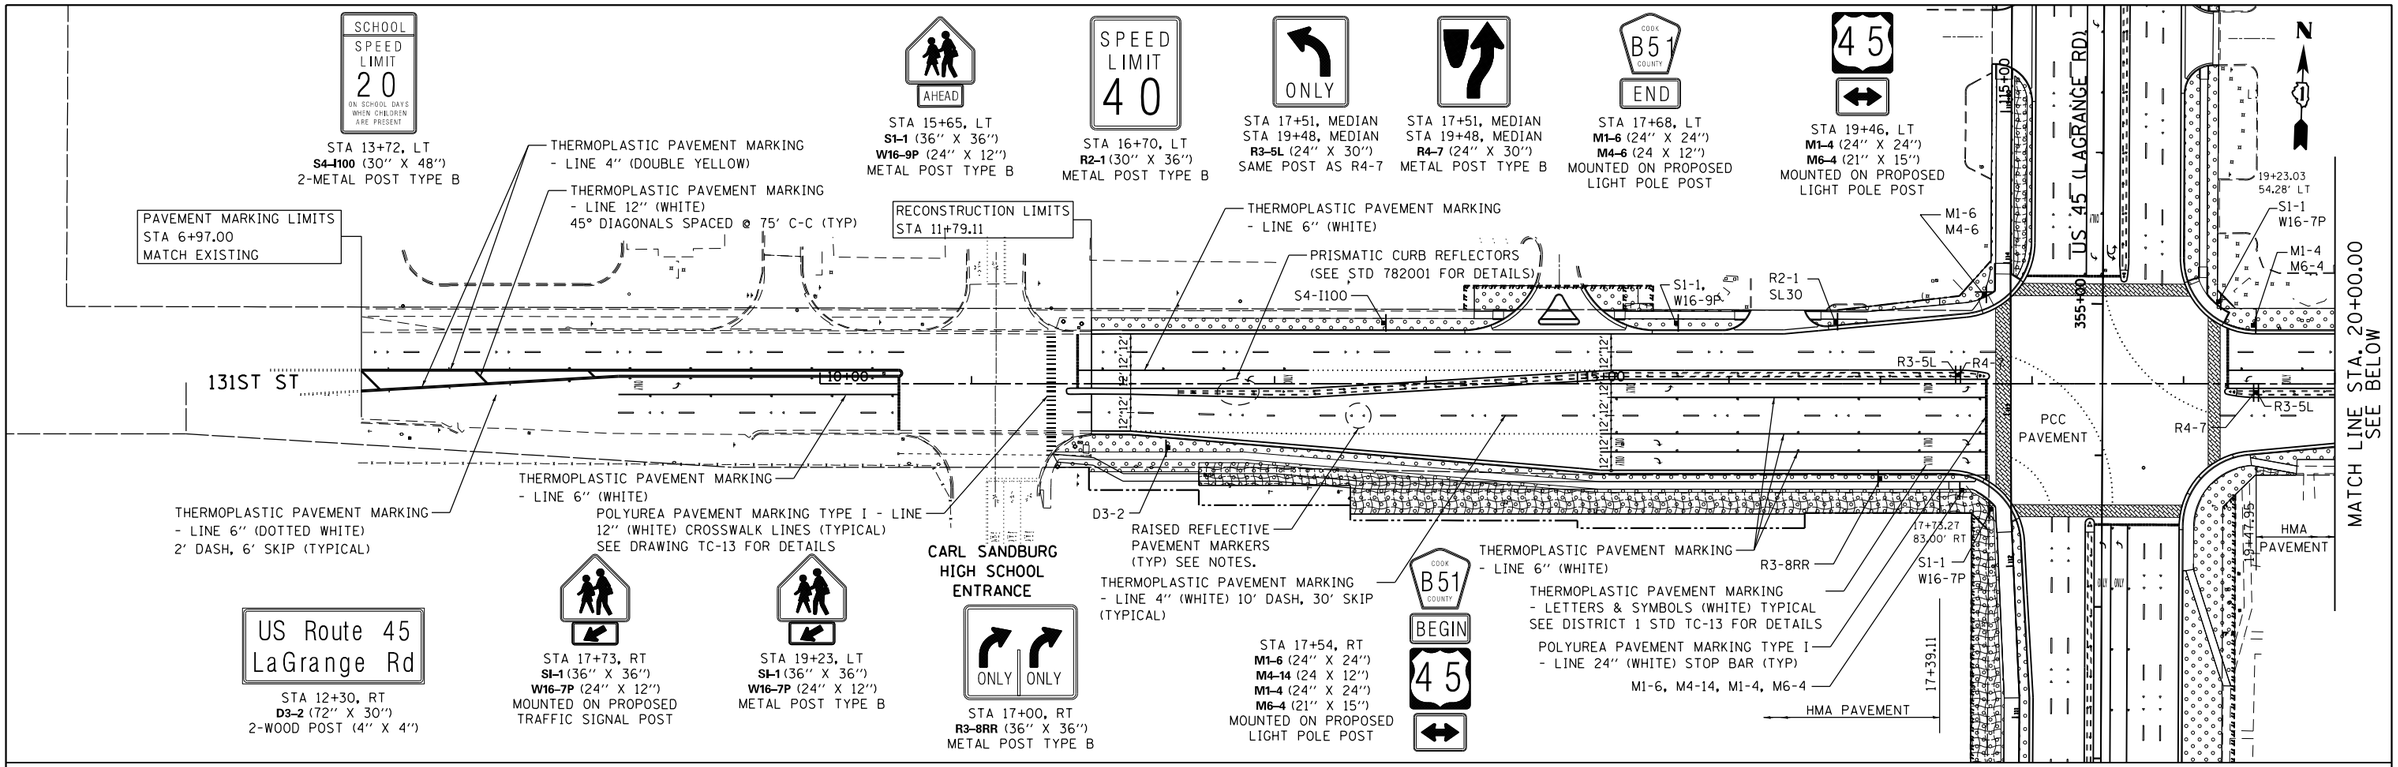

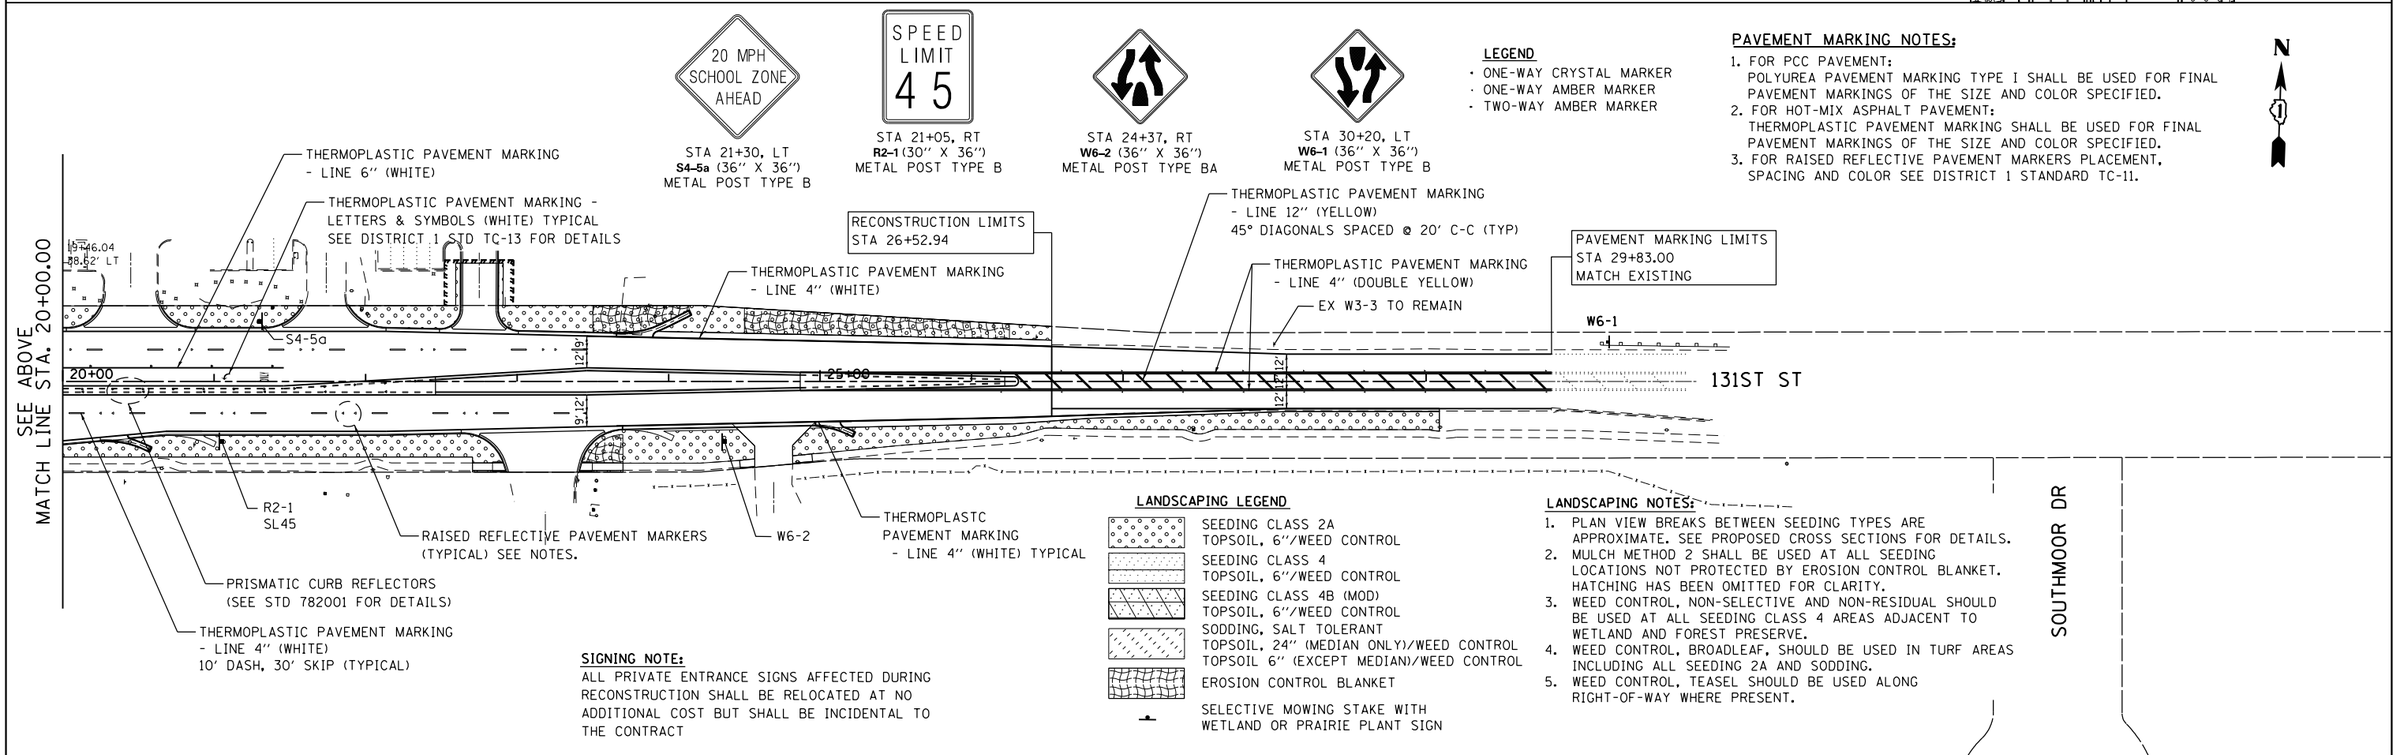

SIGNING NOTE:
ALL PRIVATE ENTRANCE SIGNS AFFECTED DURING RECONSTRUCTION SHALL BE RELOCATED AT NO ADDITIONAL COST BUT SHALL BE INCIDENTAL TO THE CONTRACT

LANDSCAPING LEGEND

- SEEDING CLASS 2A
  TOPSOIL, 6"/WEED CONTROL
- SEEDING CLASS 4
  TOPSOIL, 6"/WEED CONTROL
- SEEDING CLASS 4B (MOD)
  TOPSOIL, 6"/WEED CONTROL
- SODDING, SALT TOLERANT
  TOPSOIL, 24" (MEDIAN ONLY)/WEED CONTROL
  TOPSOIL 6" (EXCEPT MEDIAN)/WEED CONTROL
- EROSION CONTROL BLANKET
- SELECTIVE MOWING STAKE WITH WETLAND OR PRAIRIE PLANT SIGN

LANDSCAPING NOTES:

1. PLAN VIEW BREAKS BETWEEN SEEDING TYPES ARE APPROXIMATE. SEE PROPOSED CROSS SECTIONS FOR DETAILS.
2. MULCH METHOD 2 SHALL BE USED AT ALL SEEDING LOCATIONS NOT PROTECTED BY EROSION CONTROL BLANKET. HATCHING HAS BEEN OMITTED FOR CLARITY.
3. WEED CONTROL, NON-SELECTIVE AND NON-RESIDUAL SHOULD BE USED AT ALL SEEDING CLASS 4 AREAS ADJACENT TO WETLAND AND FOREST PRESERVE.
4. WEED CONTROL, BROADLEAF, SHOULD BE USED IN TURF AREAS INCLUDING ALL SEEDING 2A AND SODDING.
5. WEED CONTROL, TEASEL SHOULD BE USED ALONG RIGHT-OF-WAY WHERE PRESENT.

URS
100 S. WACKER DR.
SUITE 500
CHICAGO IL 60606
TEL (312)-939-0000
FAX (312)-939-4198

FILE NAME = D160M62-SHT-LNDSCP-PMK06.dgn	USER NAME = Frank.Stallone	DESIGNED - JTF	REVISED -
		DRAWN - JTF	REVISED -
	PLOT SCALE = 100.000000 ' / in.	CHECKED - MJT	REVISED -
SHT.DOUBLE PLAN	PLOT DATE = 3/13/2013	DATE - 03/13/13	REVISED -

STATE OF ILLINOIS
DEPARTMENT OF TRANSPORTATION

LANDSCAPING, PAVEMENT MARKING AND SIGNING PLAN
131ST STREET

SCALE: 1"=50' | SHEET 6 OF 7 SHEETS | STA. BEGIN TO STA. END

F.A.P RTE.	SECTION	COUNTY	TOTAL SHEETS	SHEET NO.
330	103R-5	COOK	778	262
	LA-06	CONTRACT NO. 60M62		
	ILLINOIS FED. AID PROJECT			