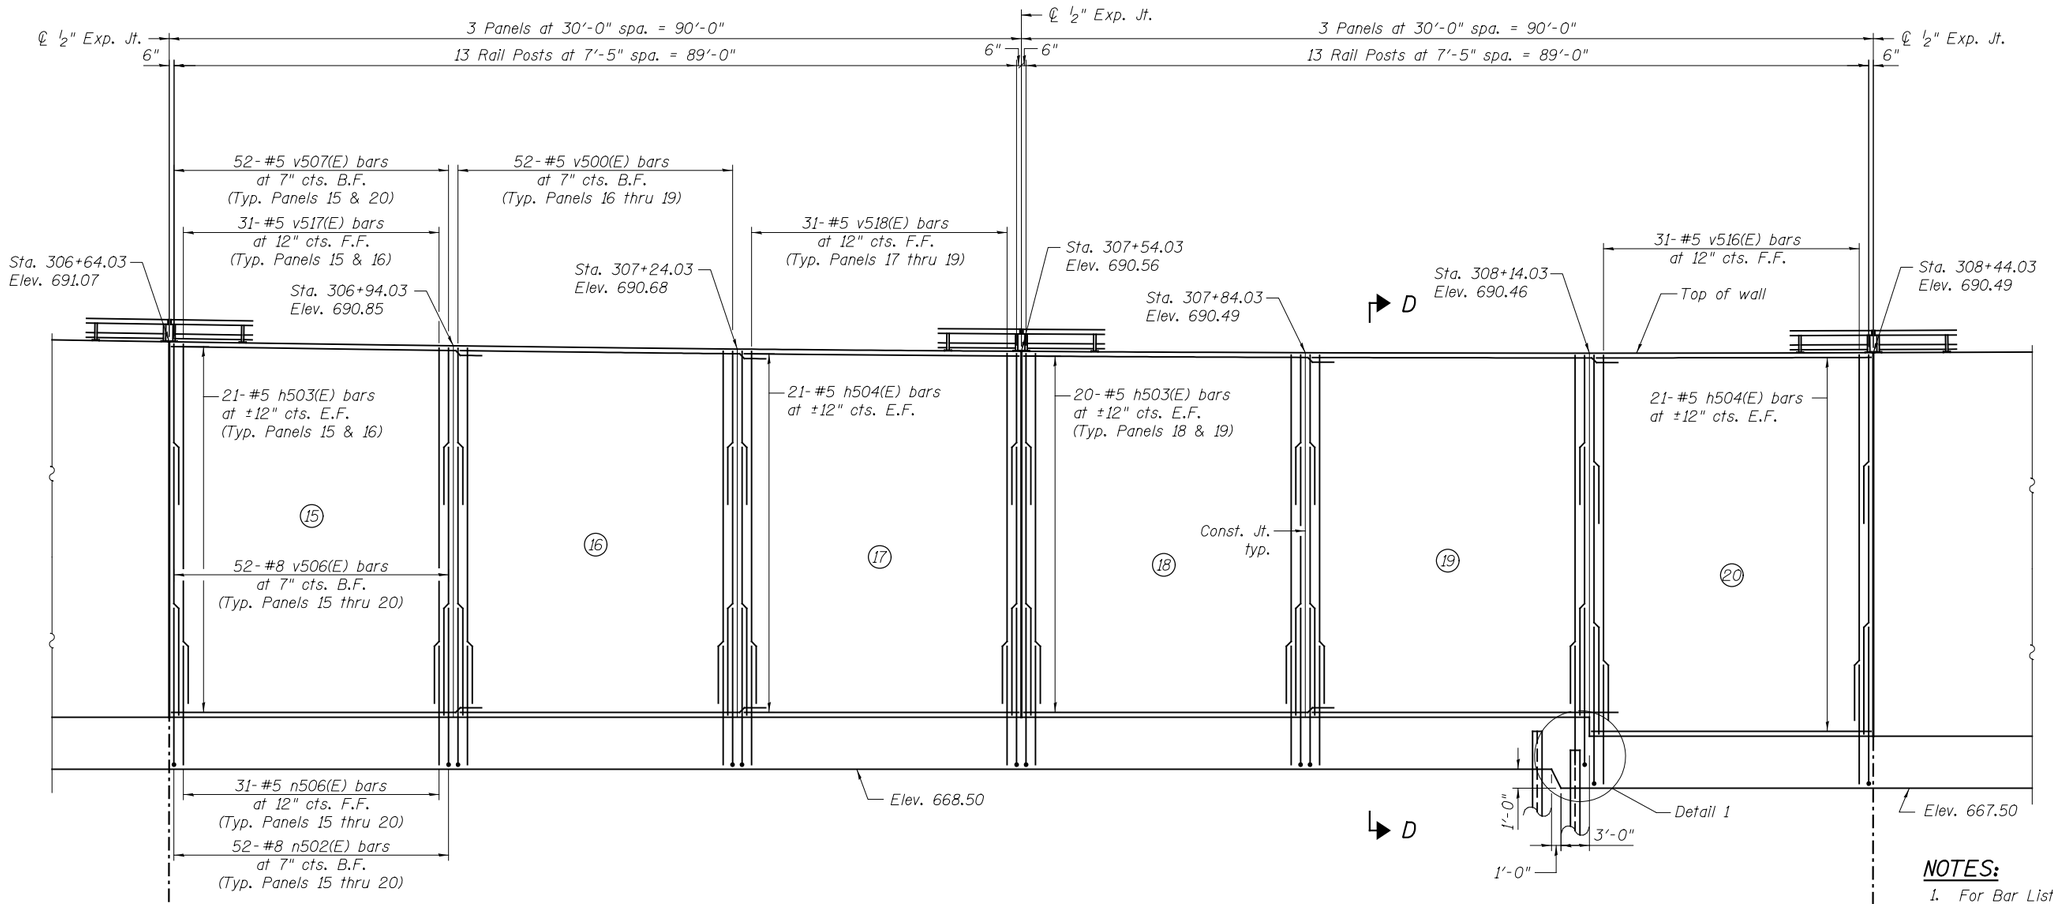

WALL ELEVATION
(Looking at F.F. of Wall)

LEGEND:

F.F. = Front Face of Wall
B.F. = Back Face of Wall
E.F. = Each Face of Wall
I = Vertical Pile
(1) = Panel No.

NOTES:

1. For Bar List & Detail 1 see Sheet 10.
2. For Typical Details see Sheet 2.
3. For Section D-D see Sheet 9.
4. For Railing Details see Sheet 11.
5. Bars indicated thus 1 x 3-#8 etc. indicates 1 line of bars with 3 lengths per line.

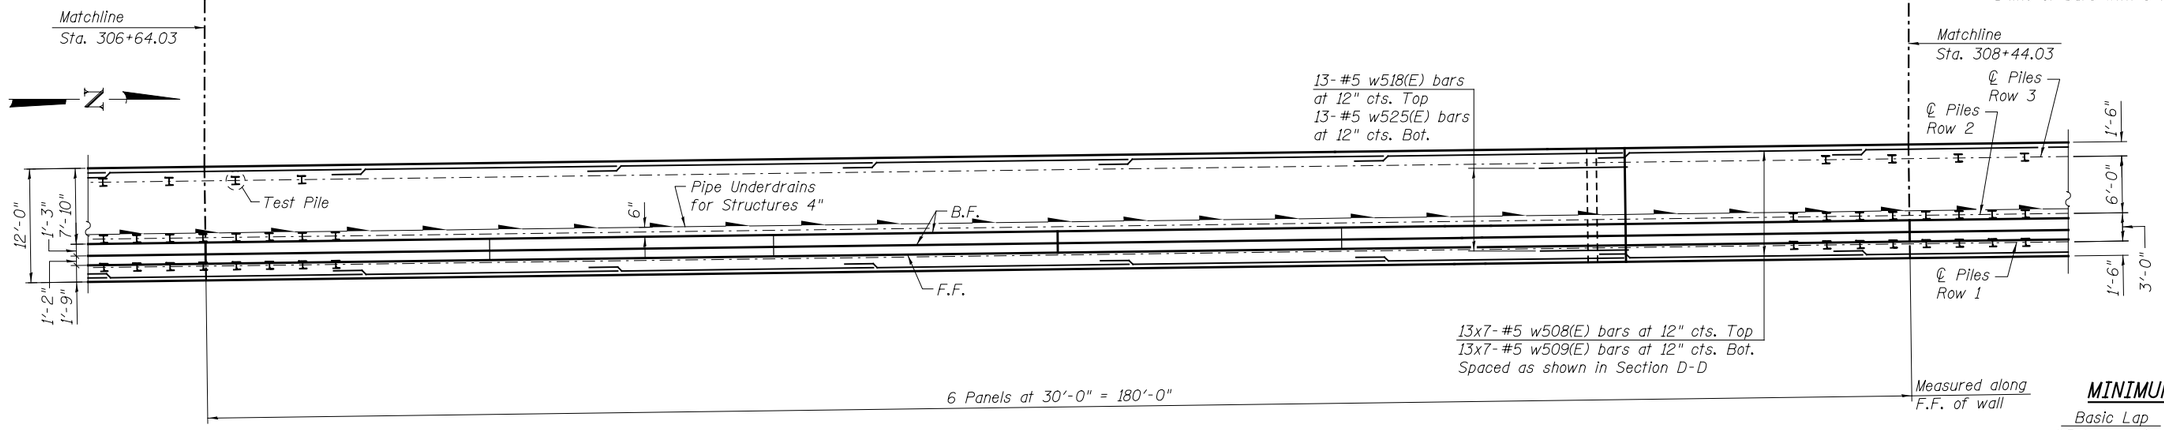

FOOTING PLAN

MINIMUM BAR LAP

Basic Lap	Top Bar Lap
#5 bars - 2'-7"	#5 bars - 2'-11"

URS
100 S. WACKER DR.
SUITE 500
CHICAGO IL 60606
TEL (312)939-0000
FAX (312)939-4188

FILE NAME = 016Z005-60M62-005-pln.dgn	USER NAME = arsalan_khan	DESIGNED - PMH	REVISED -
		CHECKED - AMK	REVISED -
	PLOT SCALE = 16:0.0004 '-' / in.	DRAWN - PMH	REVISED -
	PLOT DATE = 3/22/2013	CHECKED - AMK	REVISED -

STATE OF ILLINOIS
DEPARTMENT OF TRANSPORTATION

DETAILED PLAN AND ELEVATION 3
STRUCTURE NO. 016-Z005
SHEET NO. 5 OF 21 SHEETS

F.A.P RTE.	SECTION	COUNTY	TOTAL SHEETS	SHEET NO.
330	103R-5	COOK	778	424
		CONTRACT NO. 60M62		
		ILLINOIS	FED. AID PROJECT	