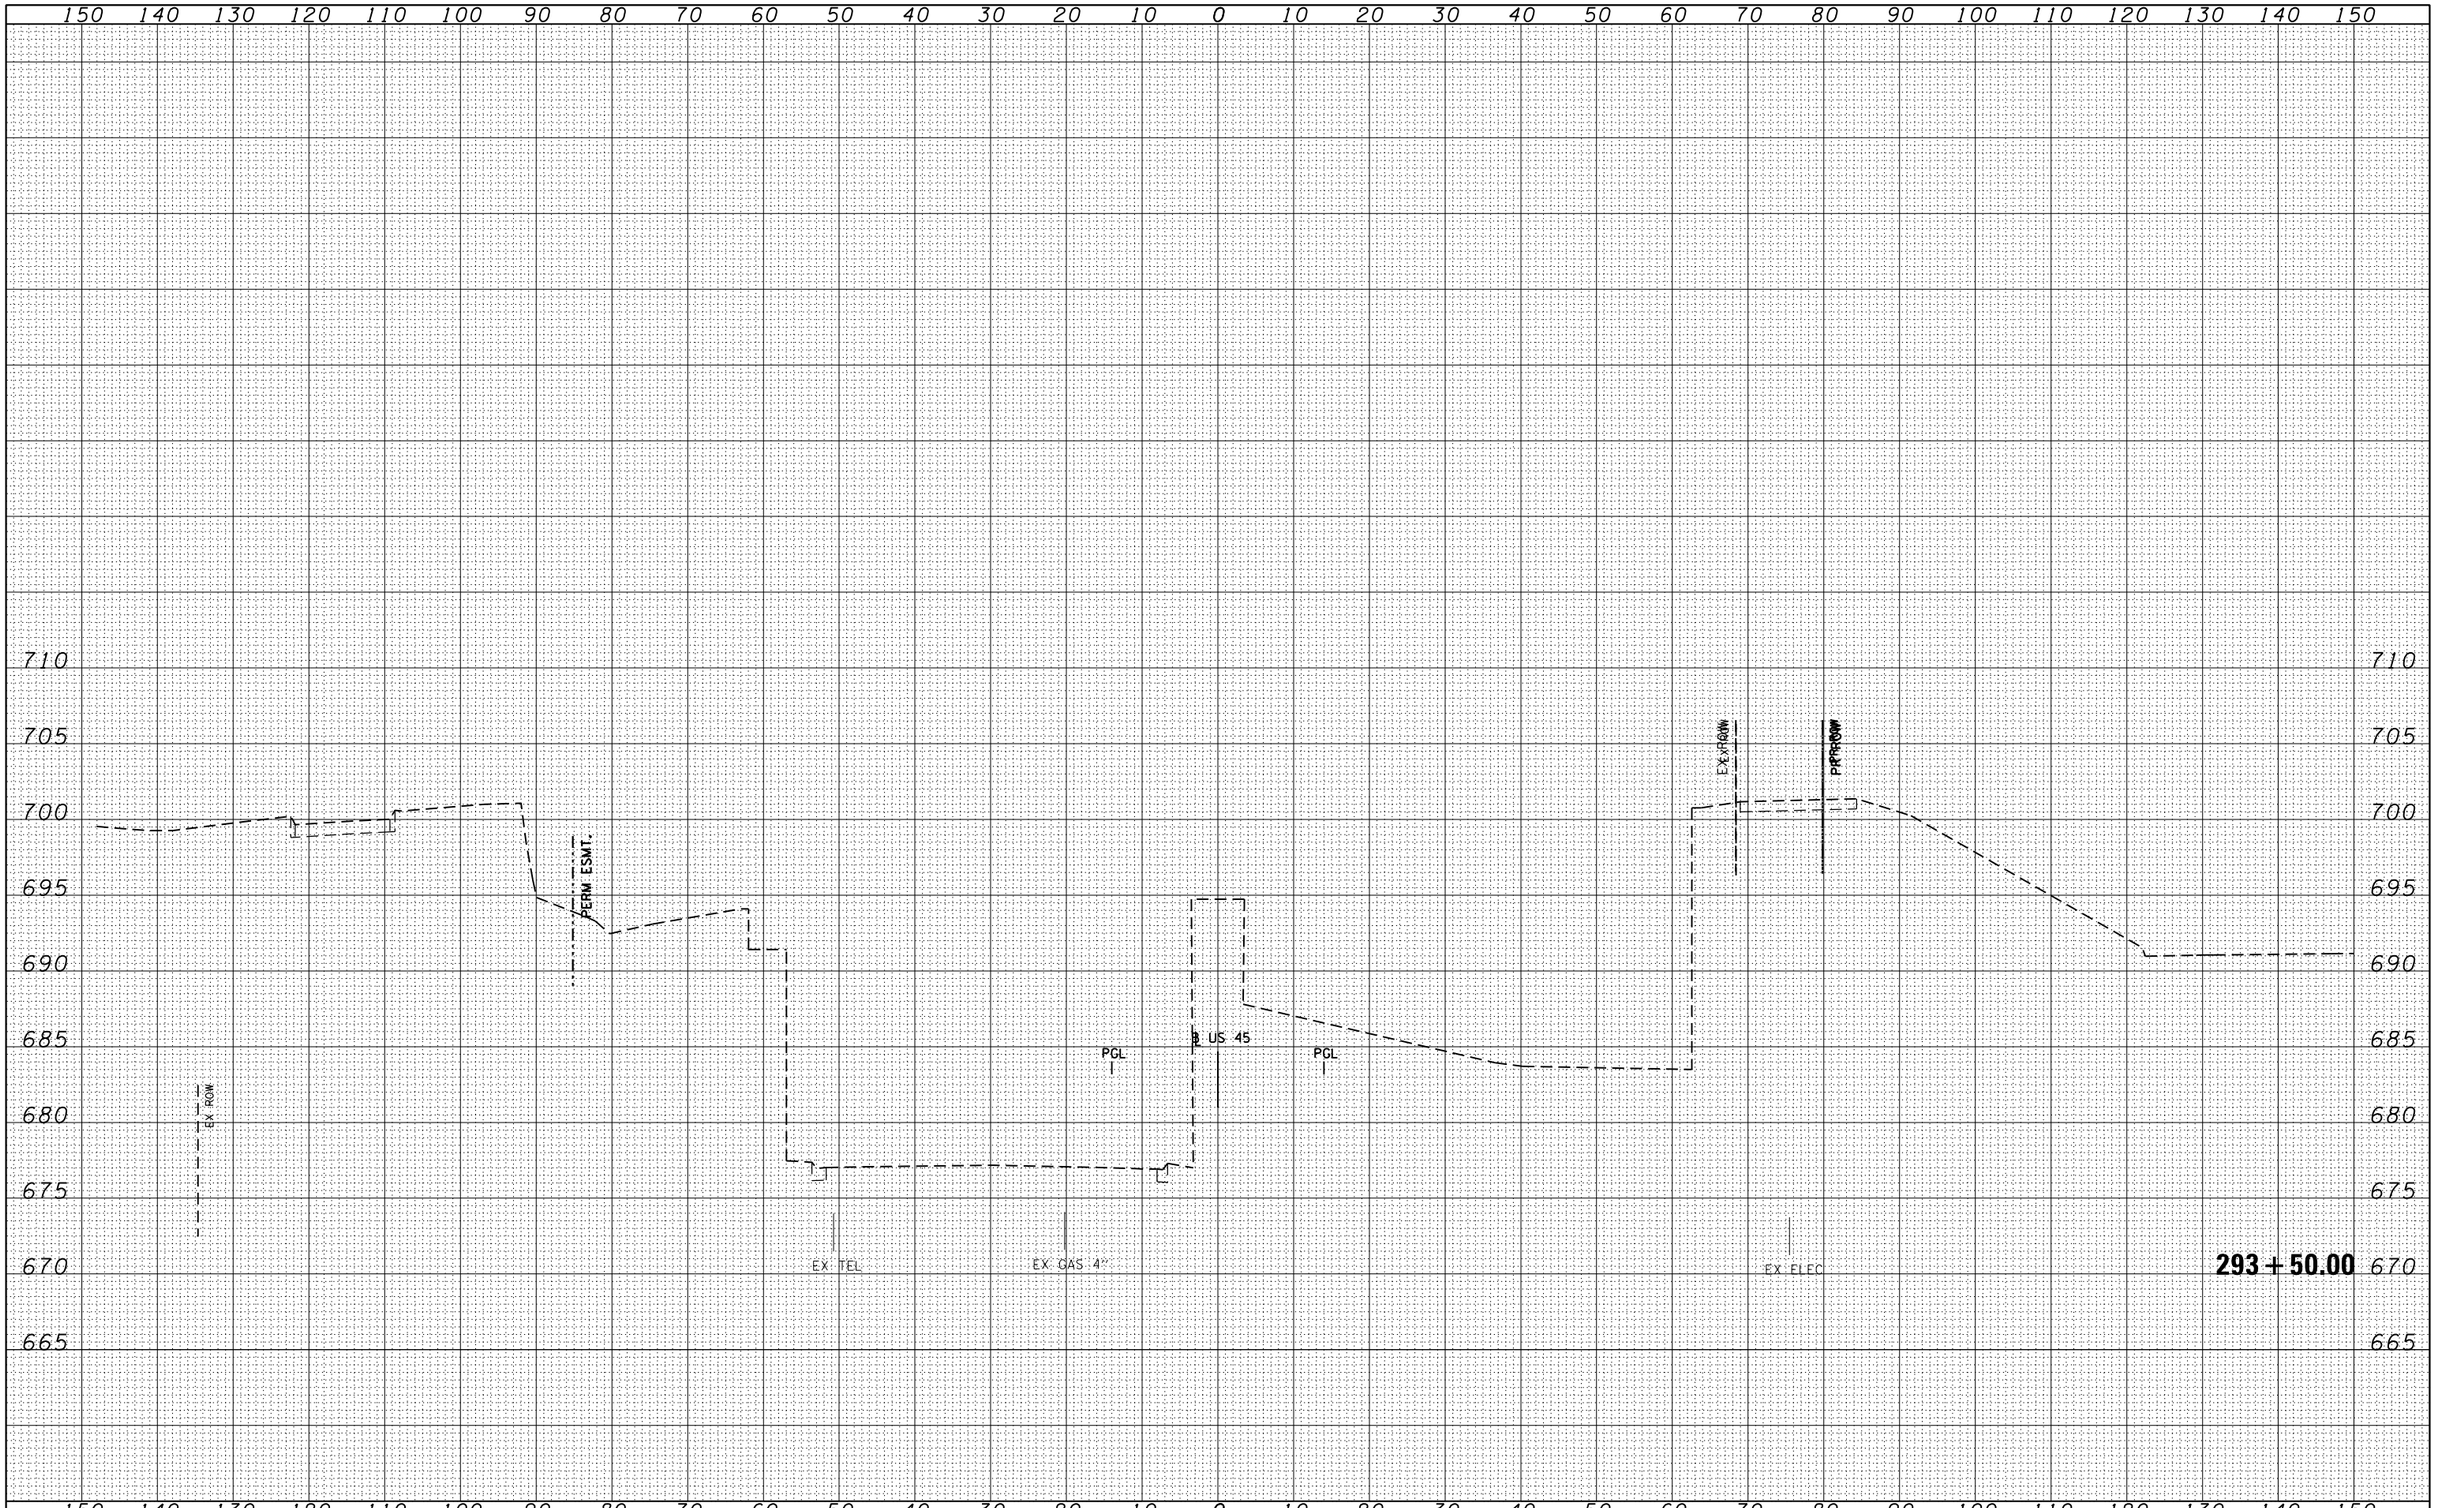

FINAL SURVEY		BY	DATE
	SURVEYED		
	PLOTTED		
NOTE BOOK	TEMPLATE		
	AREAS		
NO.	AREAS CHECKED		

ORIGINAL SURVEY		BY	DATE
	SURVEYED		
	PLOTTED		
NOTE BOOK	TEMPLATE		
	AREAS		
NO.	AREAS CHECKED		

URS
100 S.WACKER DR.
SUITE 200
CHICAGO, IL 60606
TEL (312)-939-1000
FAX (312)-939-4198

FILE NAME = D160M62-SHT-XSSHT11.dgn	USER NAME = Anthony.Plutz	DESIGNED - TRK	REVISED -
		DRAWN - TRK	REVISED -
	PLOT SCALE = 20.0000 ' / in.	CHECKED - MJT	REVISED -
	PLOT DATE = 3/13/2013	DATE - 03/13/13	REVISED -

STATE OF ILLINOIS
DEPARTMENT OF TRANSPORTATION

US 45 TEMPORARY PAVEMENT CROSS SECTIONS
–
SCALE: 1"=10'H; 1"=5'V | SHEET NO. 9 OF 105 SHEETS | STA. 293+50.00 TO STA. 293+50.00

F.A.P RTE.	SECTION	COUNTY	TOTAL SHEETS	SHEET NO.
330	103R-5	COOK	778	504
	XS–TUS45–09	CONTRACT NO. 60M62		
	ILLINOIS FED. AID PROJECT			