FINAL SURVEY	BY	DATE
NOTE BOOK	SURVEYED	
NO.	PLOTTED	
	TEMPLATE	
	AREAS	
	AREAS CHECKED	

ORIGINAL SURVEY	BY	DATE
NOTE BOOK	SURVEYED	
NO.	PLOTTED	
	TEMPLATE	
	AREAS	
	AREAS CHECKED	

URS
100 S.WACKER DR.
SUITE 500
CHICAGO IL.60606
TEL (312)939-1000
FAX (312)939-4198

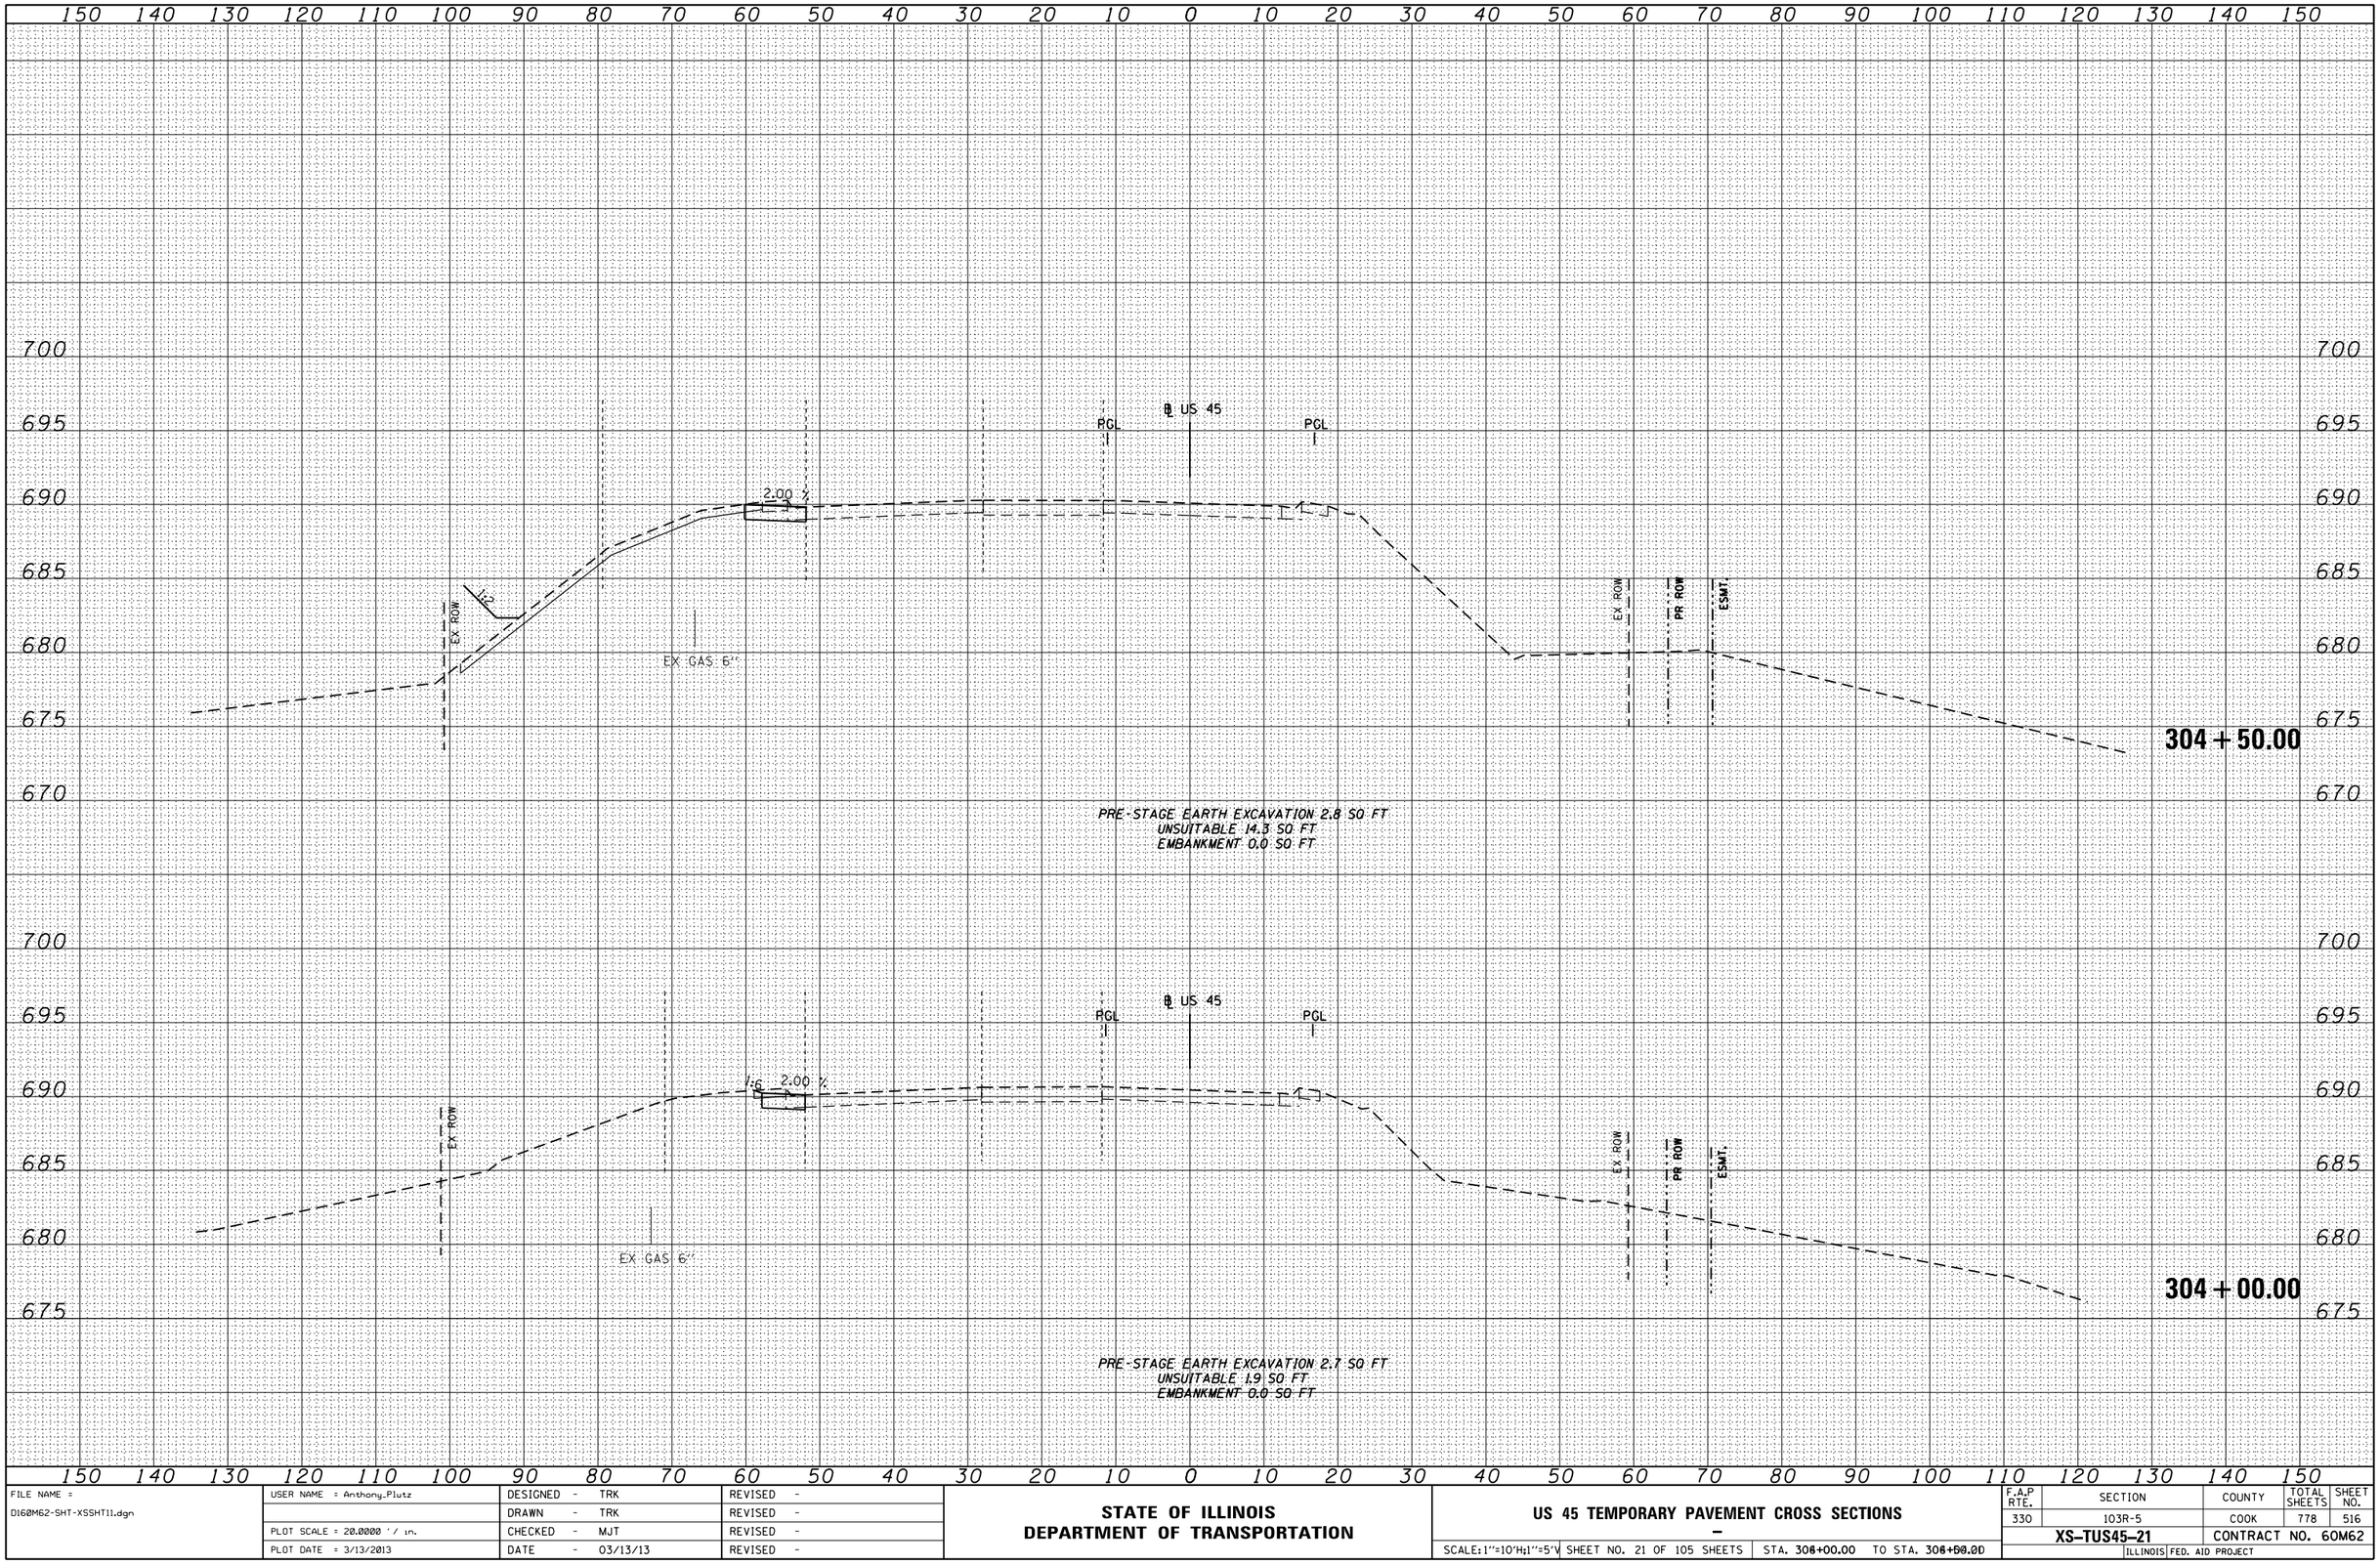

FILE NAME = D160M62-SHT-XSSHT11.dgn	USER NAME = Anthony.Plutz	DESIGNED - TRK	REVISED -
		DRAWN - TRK	REVISED -
	PLOT SCALE = 20.0000 ' / in.	CHECKED - MJT	REVISED -
	PLOT DATE = 3/13/2013	DATE - 03/13/13	REVISED -

STATE OF ILLINOIS
DEPARTMENT OF TRANSPORTATION

US 45 TEMPORARY PAVEMENT CROSS SECTIONS
–

SCALE: 1"=10'H; 1"=5'V | SHEET NO. 21 OF 105 SHEETS | STA. 306+00.00 | TO STA. 306+00.00

F.A.P RTE.	SECTION	COUNTY	TOTAL SHEETS	SHEET NO.
330	103R-5	COOK	778	516
	XS-TUS45-21	CONTRACT NO. 60M62		
	ILLINOIS FED. AID PROJECT			