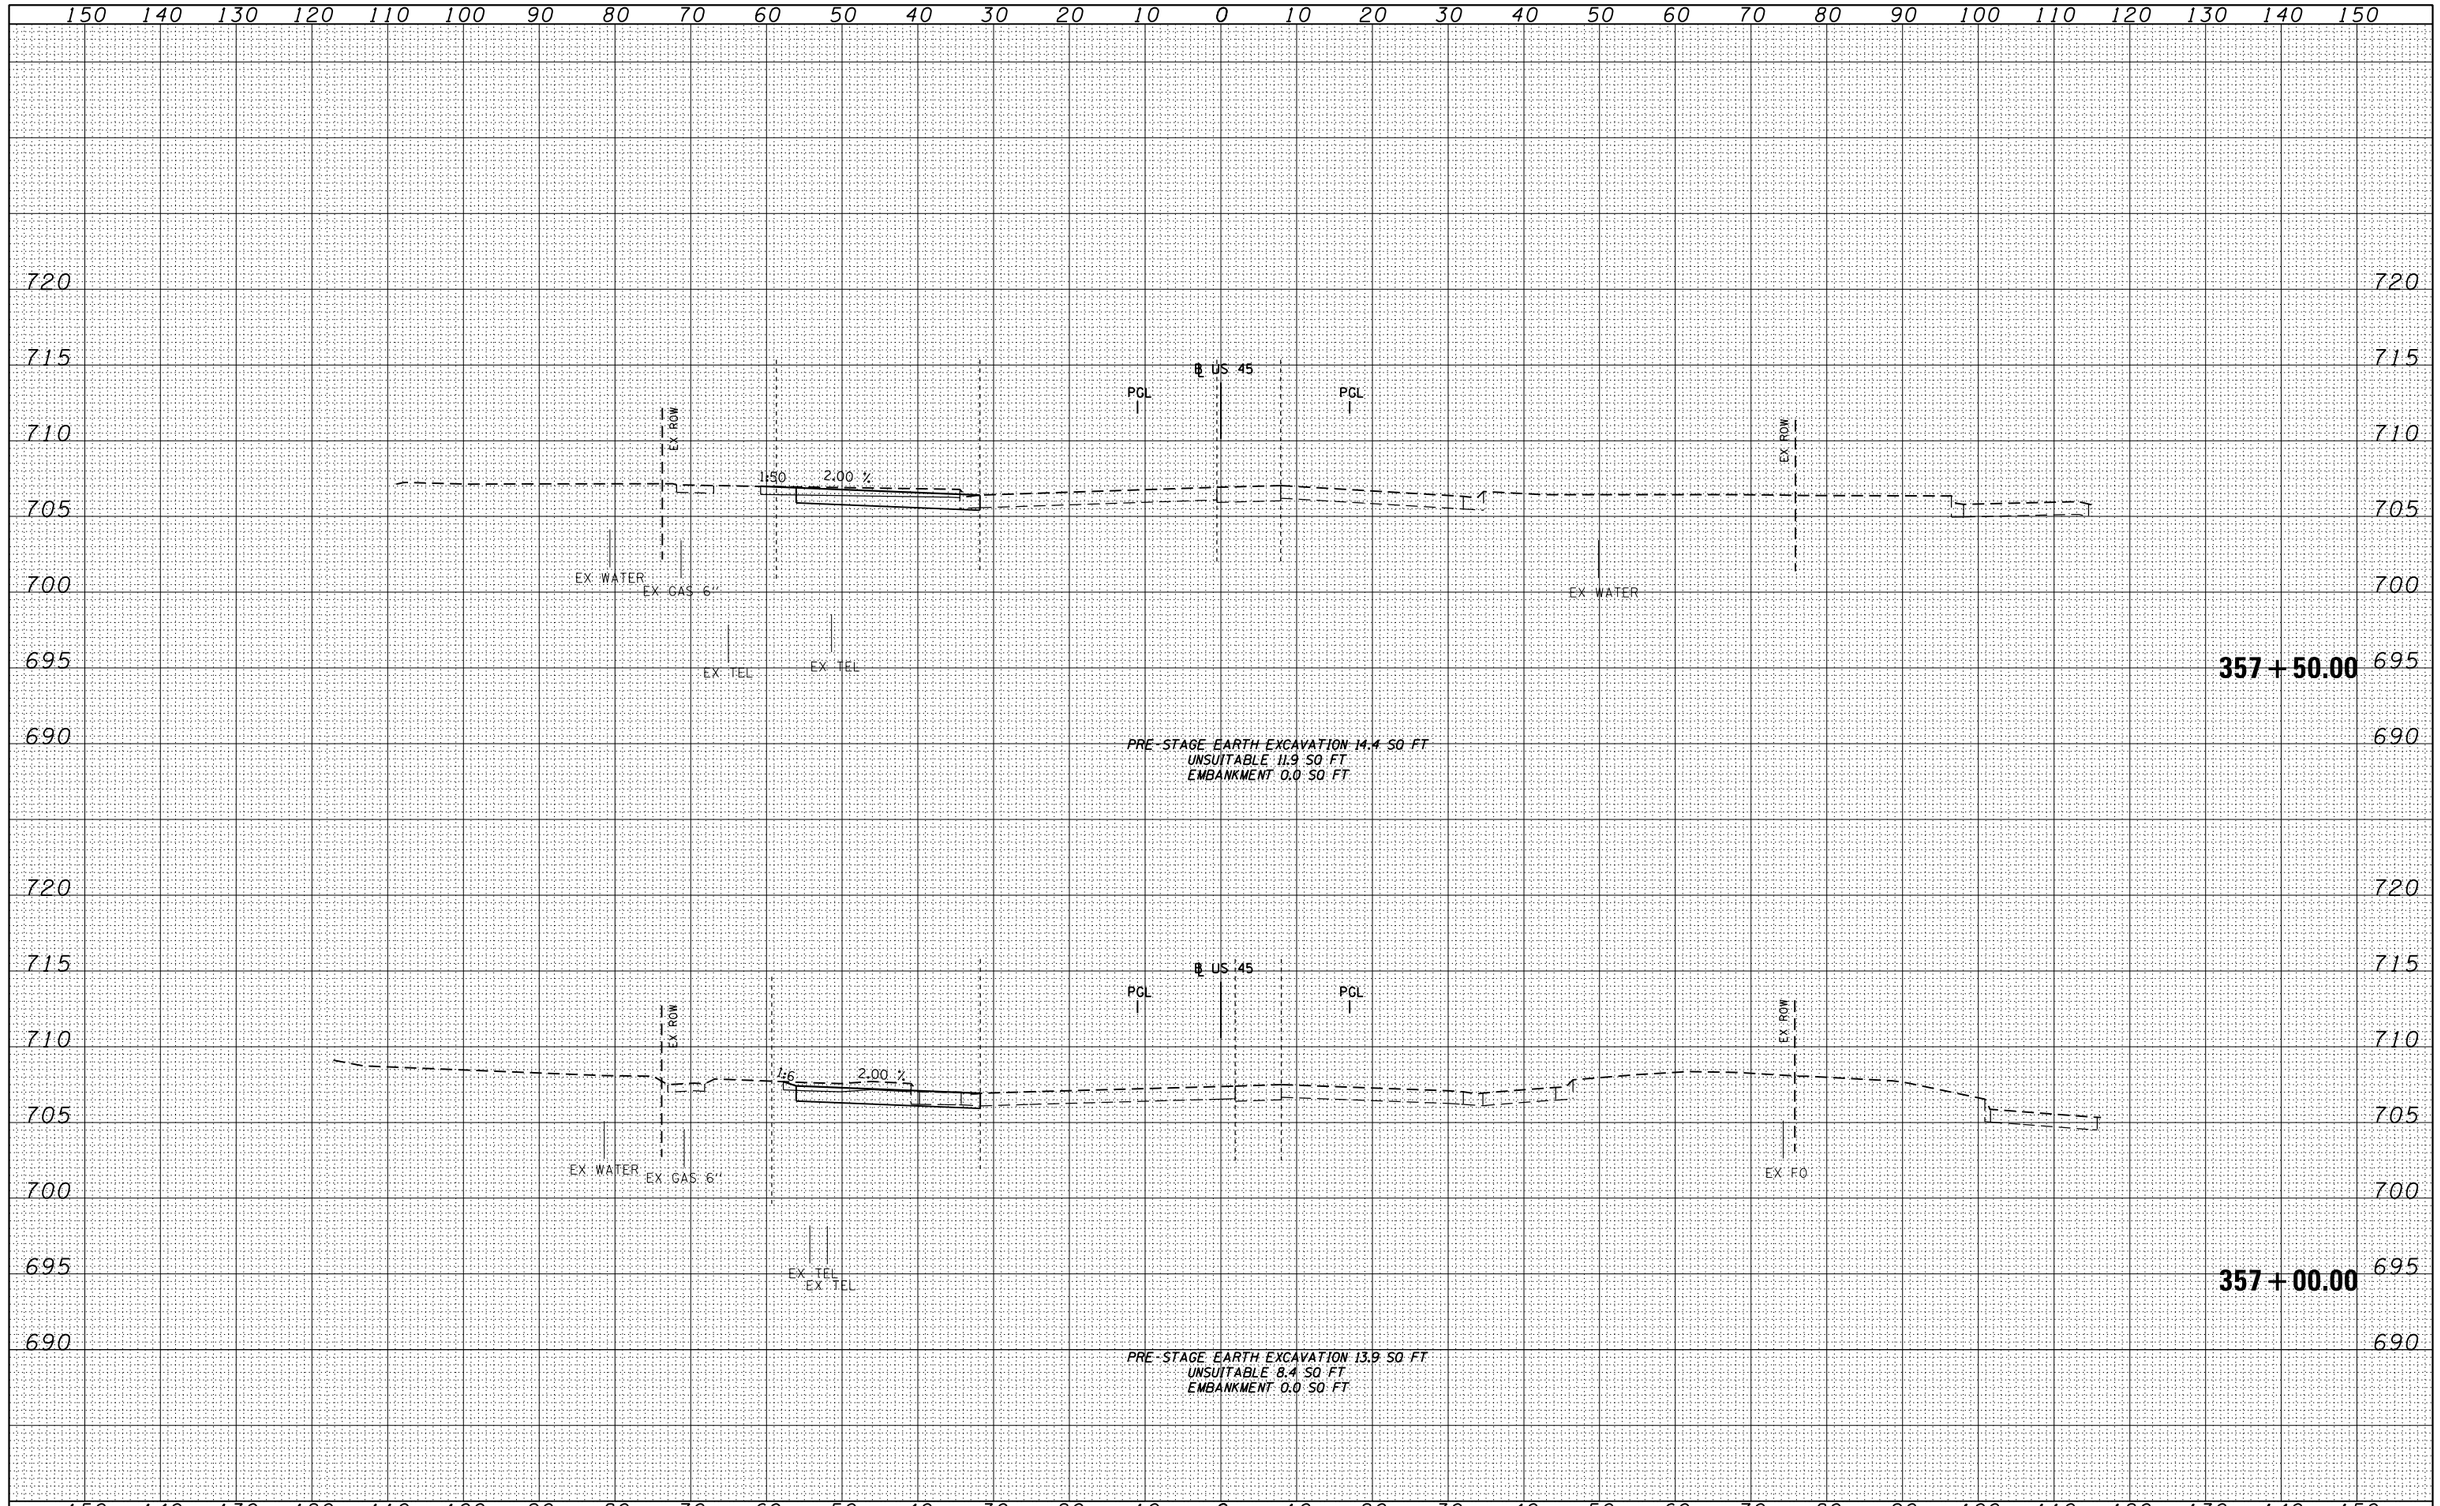

FINAL SURVEY — NOTE BOOK — NO.

SURVEYED — PLOTTED — TEMPLATE — AREAS — AREAS CHECKED

BY — DATE

ORIGINAL SURVEY — NOTE BOOK — NO.

SURVEYED — PLOTTED — TEMPLATE — AREAS — AREAS CHECKED

BY — DATE

URS
100 S. WACKER DR.
SUITE 500
CHICAGO, IL 60606
TEL (312)939-1000
FAX (312)939-4198

FILE NAME = D160M62-SHT-XSSHT11.dgn	USER NAME = Anthony.Plutz	DESIGNED - TRK	REVISED -
		DRAWN - TRK	REVISED -
	PLOT SCALE = 20.0000 ' / in.	CHECKED - MJT	REVISED -
	PLOT DATE = 3/13/2013	DATE - 03/13/13	REVISED -

STATE OF ILLINOIS
DEPARTMENT OF TRANSPORTATION

US 45 TEMPORARY PAVEMENT CROSS SECTIONS
–

SCALE: 1"=10'H; 1"=5'V | SHEET NO. 77 OF 105 SHEETS | STA. 357+80.00 TO STA. 358+80.00

F.A.P RTE.	SECTION	COUNTY	TOTAL SHEETS	SHEET NO.
330	103R-5	COOK	778	572
	XS-TUS45-77	CONTRACT NO. 60M62		
	ILLINOIS FED. AID PROJECT			