FINAL SURVEY	NOTE BOOK	BY	DATE
SURVEYED			
PLOTTED			
TEMPLATE			
AREAS			
AREAS CHECKED			
NO.			

ORIGINAL SURVEY	NOTE BOOK	BY	DATE
SURVEYED			
PLOTTED			
TEMPLATE			
AREAS			
AREAS CHECKED			
NO.			

URS
100 S.WACKER DR.
SUITE 300
CHICAGO, IL60606
TEL (312)939-1000
FAX (312)939-4198

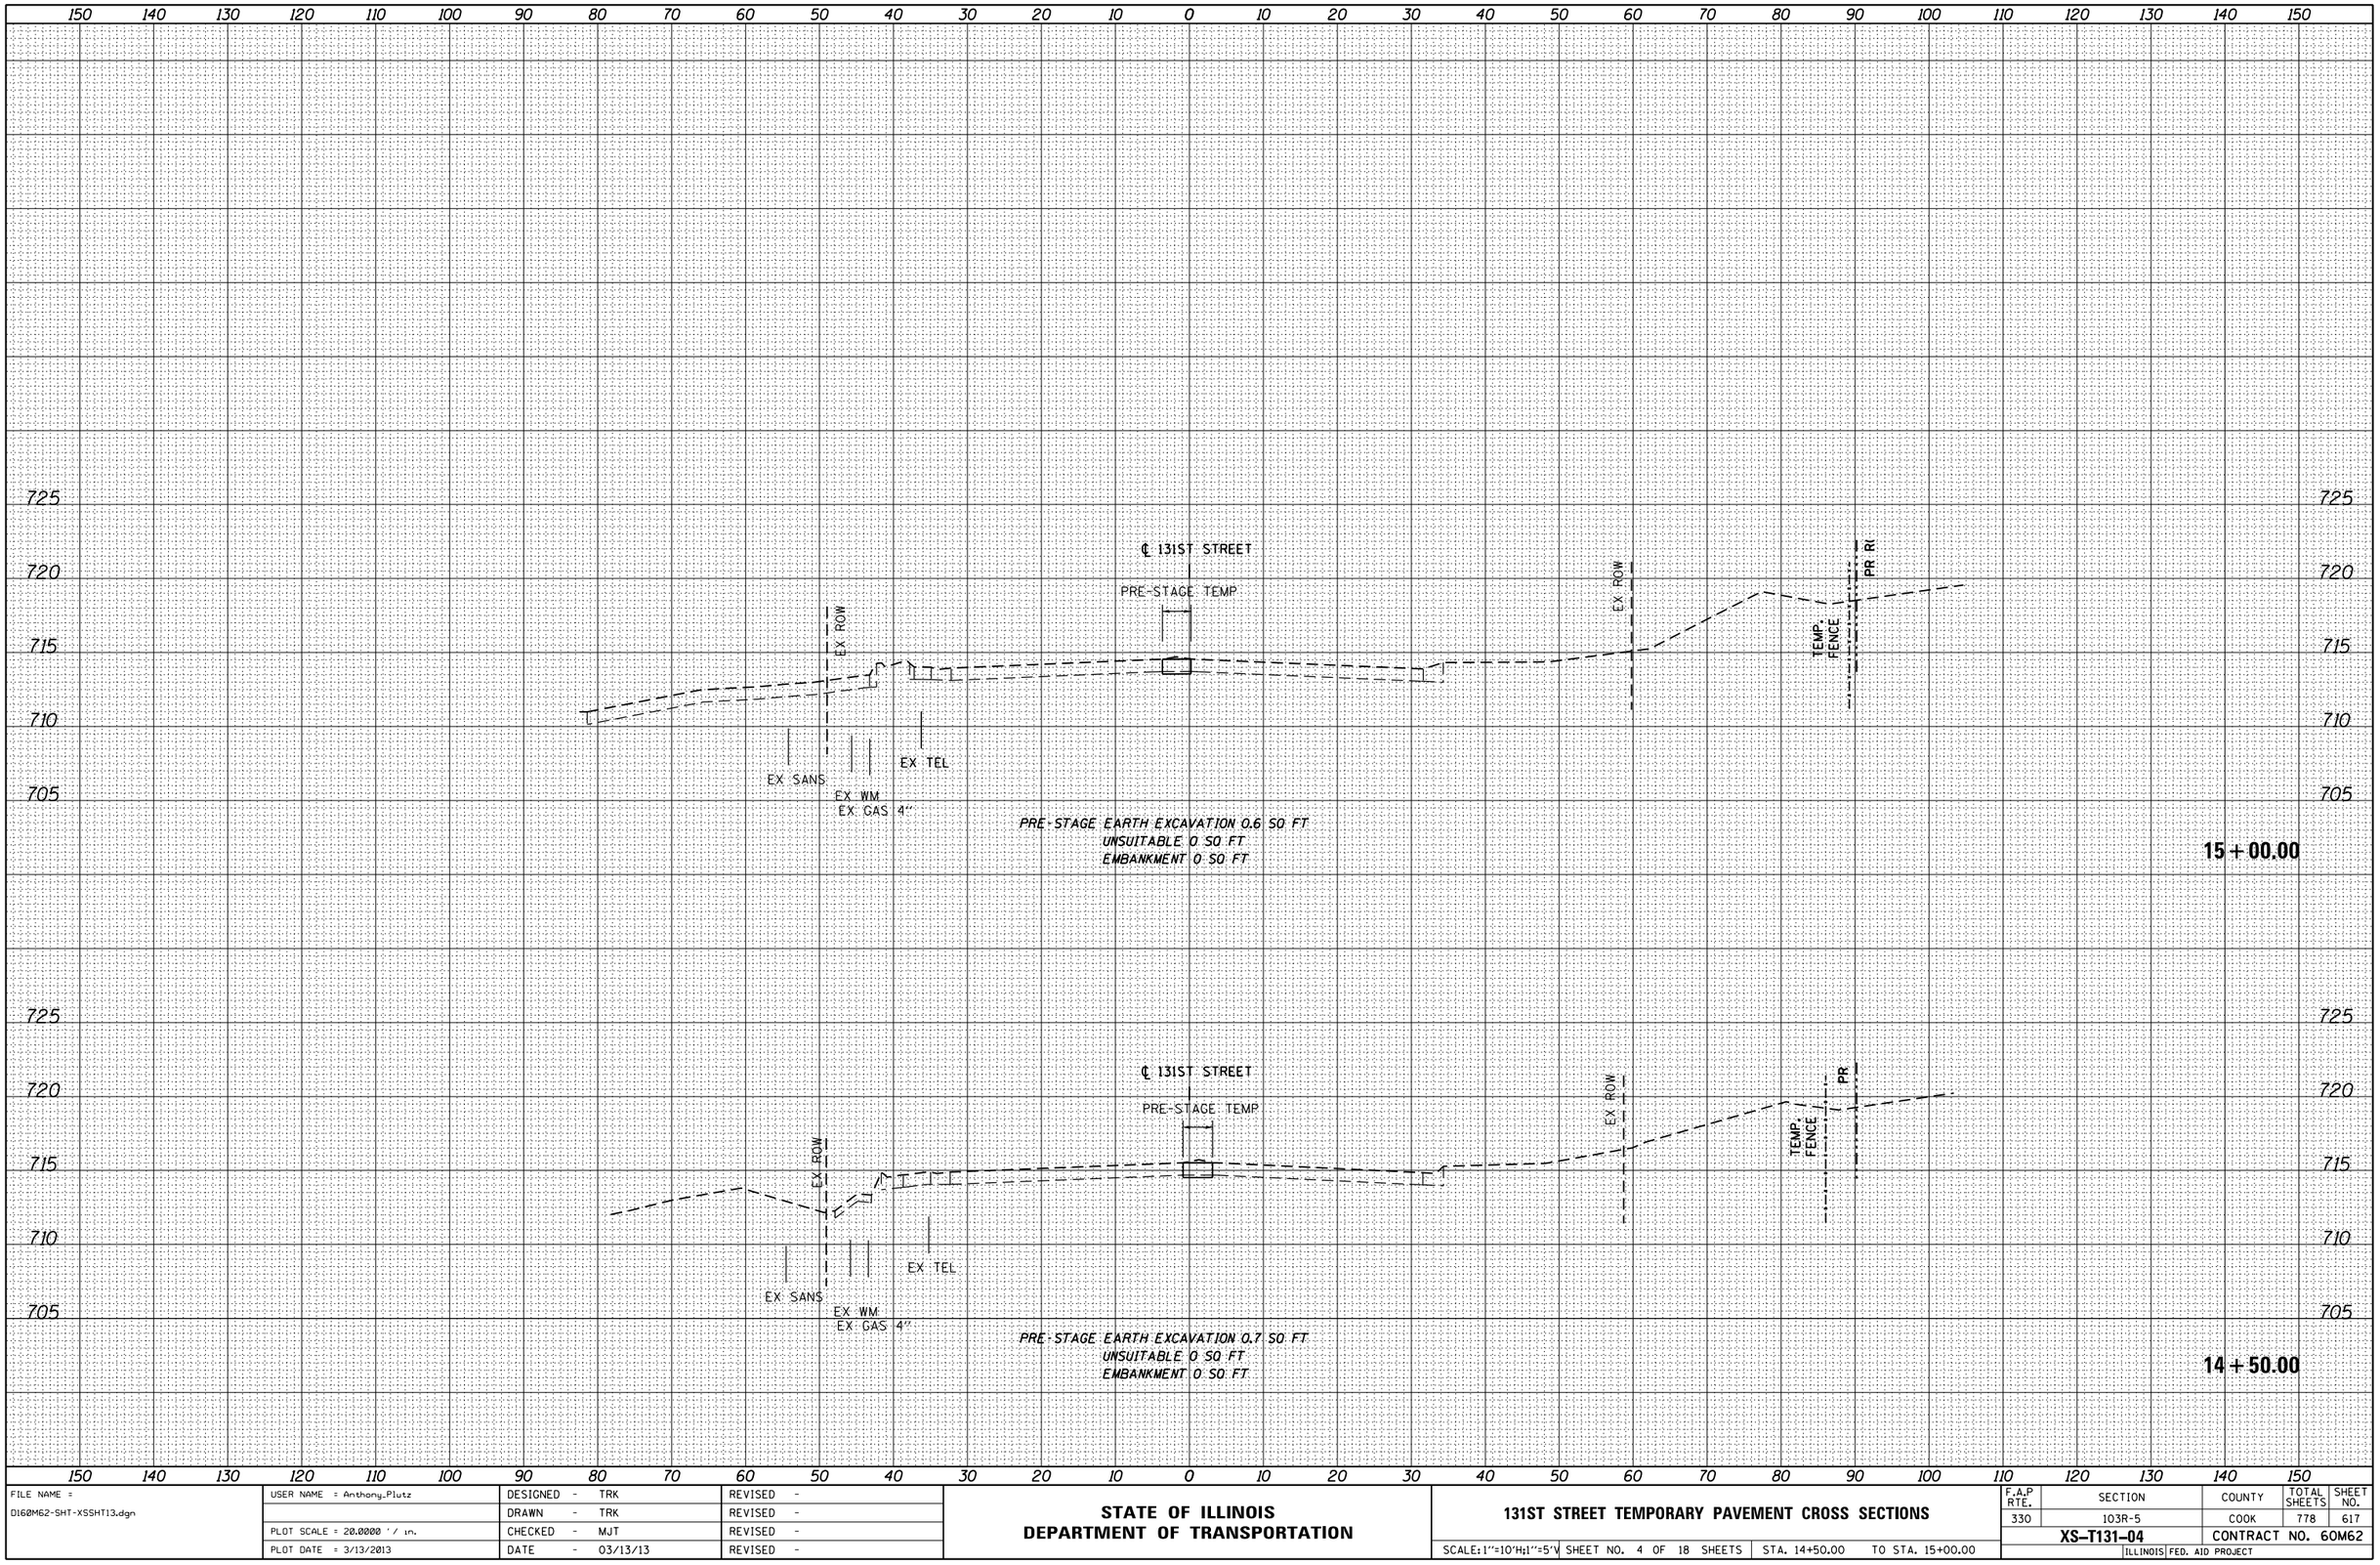

FILE NAME = D160M62-SHT-XSSHT13.dgn	USER NAME = Anthony.Plutz	DESIGNED - TRK	REVISED -
		DRAWN - TRK	REVISED -
	PLOT SCALE = 20.0000 ' / in.	CHECKED - MJT	REVISED -
	PLOT DATE = 3/13/2013	DATE - 03/13/13	REVISED -

STATE OF ILLINOIS
DEPARTMENT OF TRANSPORTATION

131ST STREET TEMPORARY PAVEMENT CROSS SECTIONS

SCALE:1"=10'H;1"=5'V | SHEET NO. 4 OF 18 SHEETS | STA. 14+50.00 TO STA. 15+00.00

F.A.P RTE.	SECTION	COUNTY	TOTAL SHEETS	SHEET NO.
330	103R-5	COOK	778	617
	XS-T131-04	CONTRACT NO. 60M62		
	ILLINOIS FED. AID PROJECT			