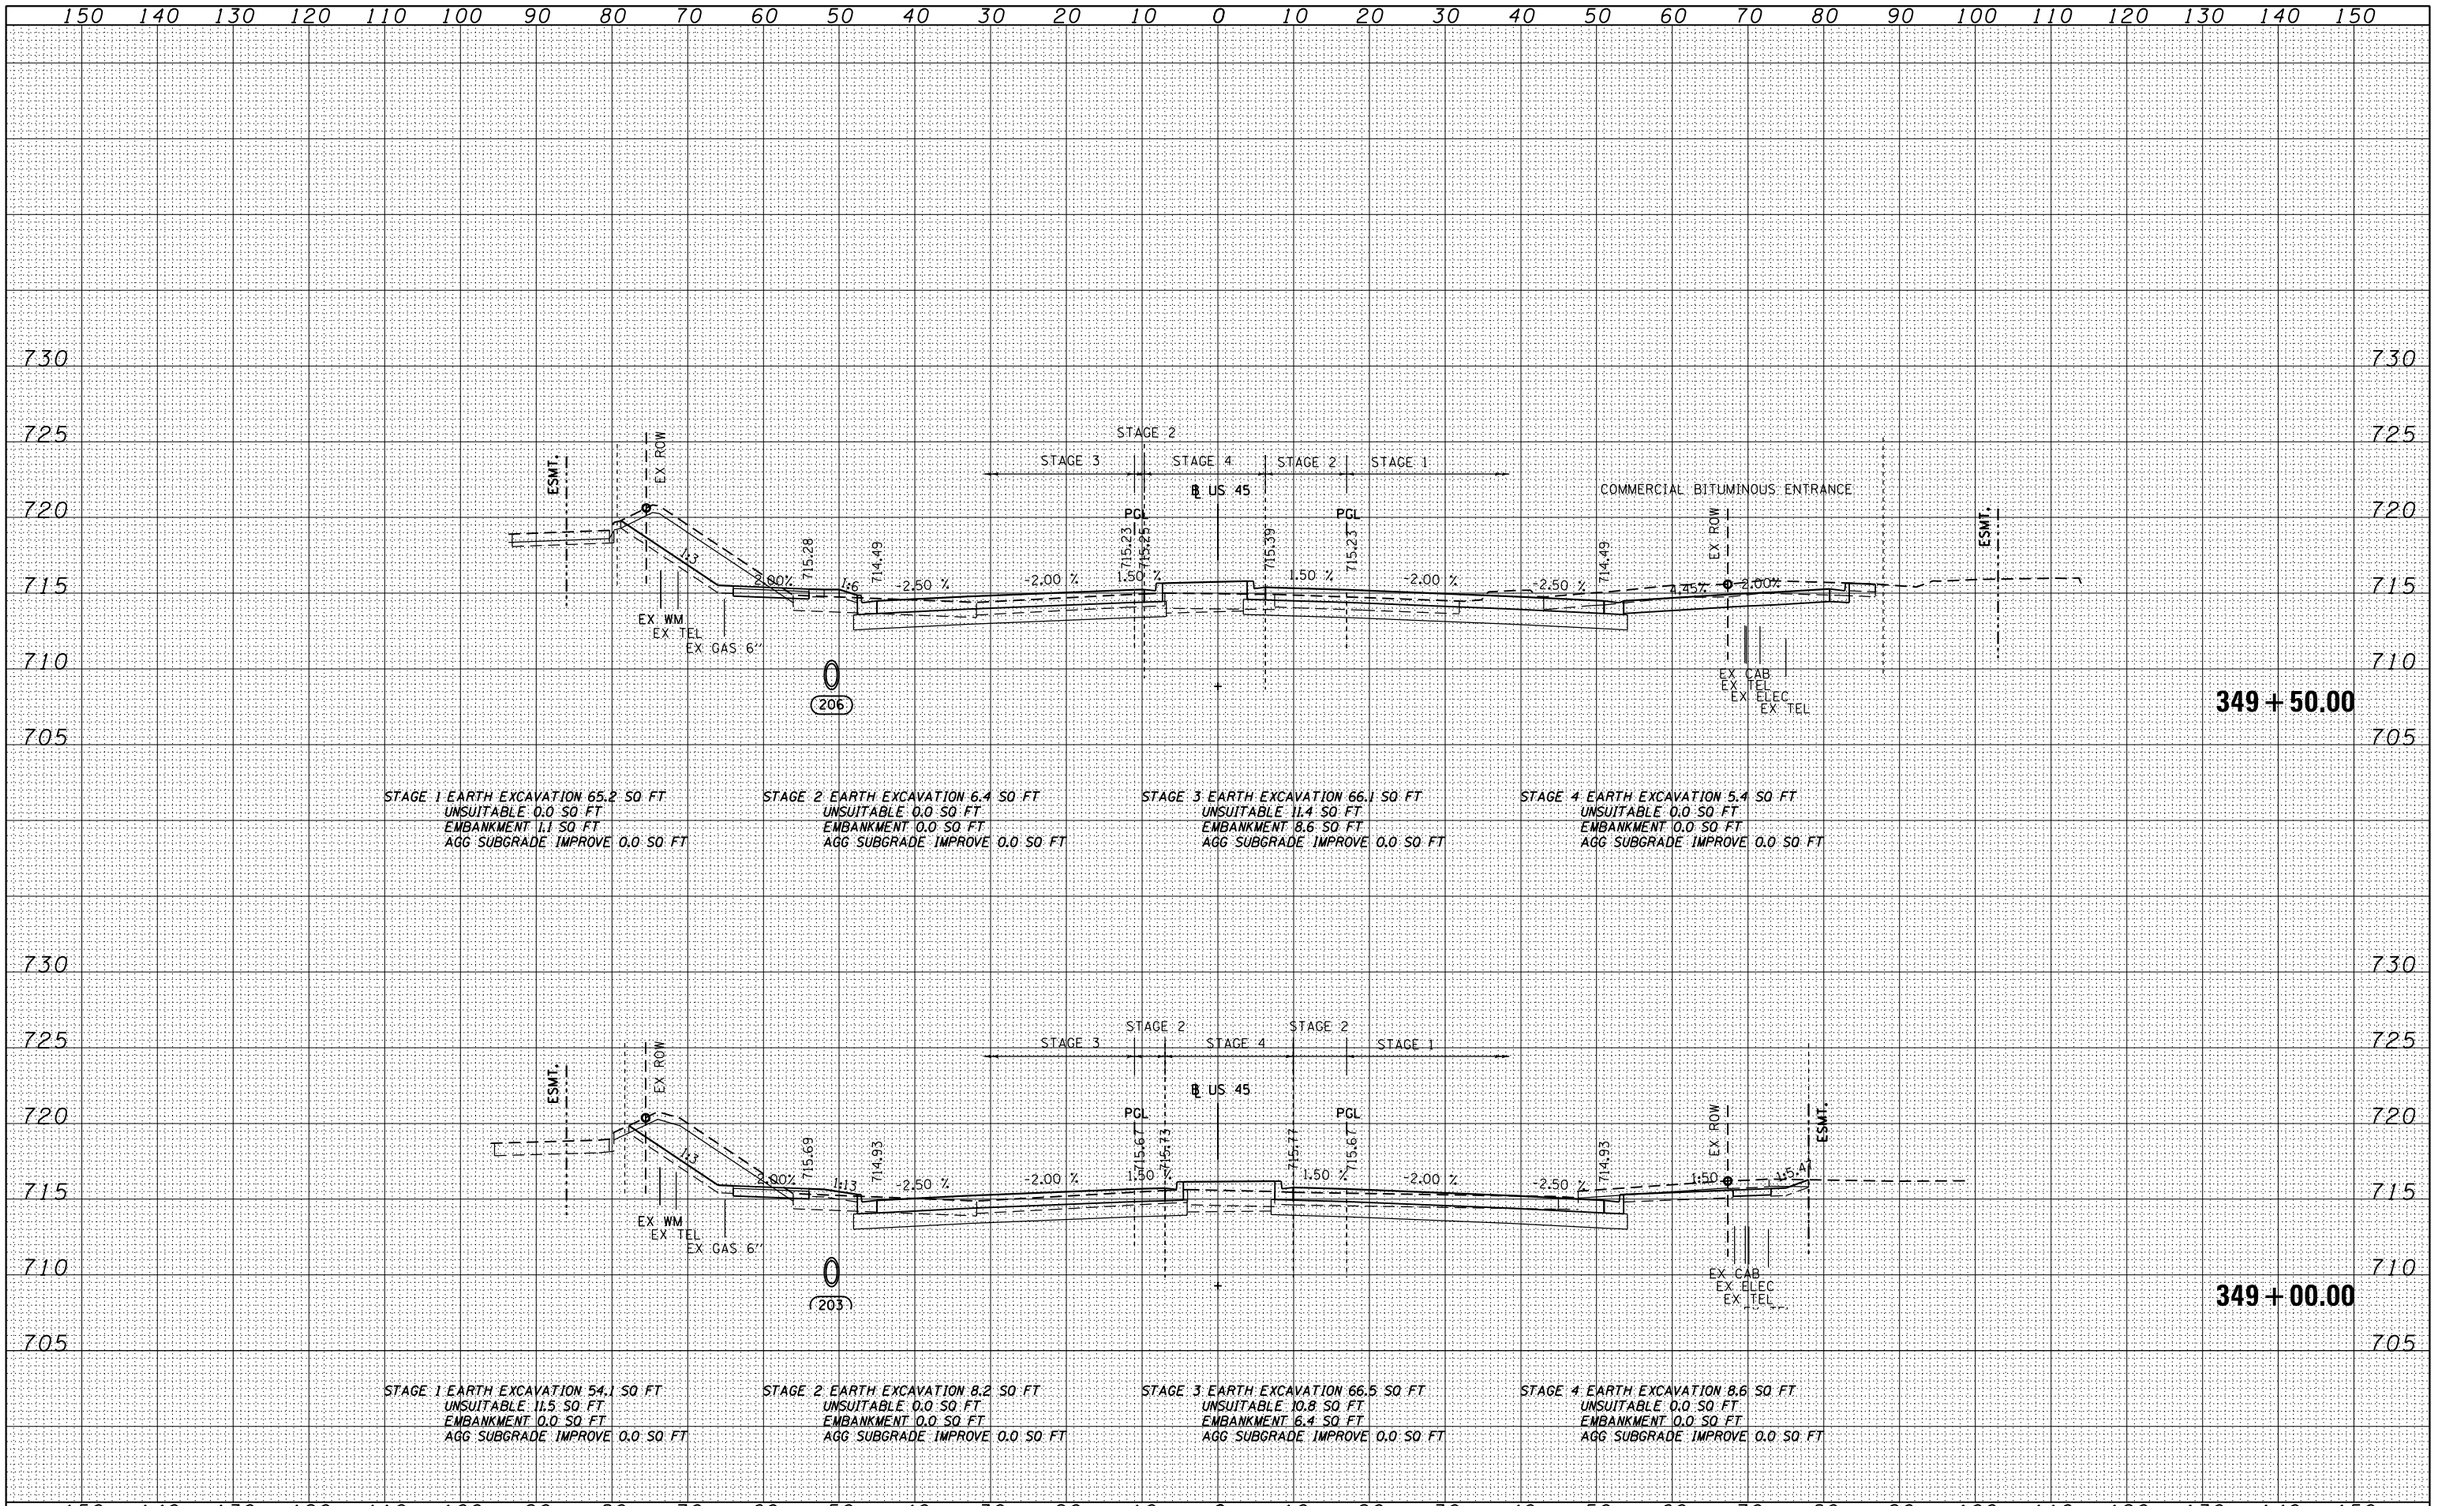

FINAL SURVEY

NO.	NOTE BOOK	AREAS	TEMPLATE	PLOTTED	SURVEYED	BY	DATE
		AREAS CHECKED					

ORIGINAL SURVEY

NO.	NOTE BOOK	AREAS	TEMPLATE	PLOTTED	SURVEYED	BY	DATE
		AREAS CHECKED					

URS
100 S.WACKER DR.
SUITE 500
CHICAGO IL.60606
TEL (312)939-1000
FAX (312)939-4198

FILE NAME = D160M62-SHT-XSSHT01.dgn	USER NAME = Anthony.Plutz	DESIGNED - JCL	REVISED -	STATE OF ILLINOIS DEPARTMENT OF TRANSPORTATION	US 45 CROSS SECTIONS
		DRAWN - JCL	REVISED -		
	PLOT SCALE = 20.0000 ' / in.	CHECKED - MJT	REVISED -		SCALE:1"=10'H;1"=5'V SHEET NO. 70 OF 110 SHEETS STA. 349+00.00 TO STA. 349+50.00
	PLOT DATE = 3/12/2013	DATE - 03/13/13	REVISED -		

F.A.P RTE.	SECTION	COUNTY	TOTAL SHEETS	SHEET NO.
330	103R-5	COOK	778	701
	XS-US45-70	CONTRACT NO. 60M62		
	ILLINOIS FED. AID PROJECT			