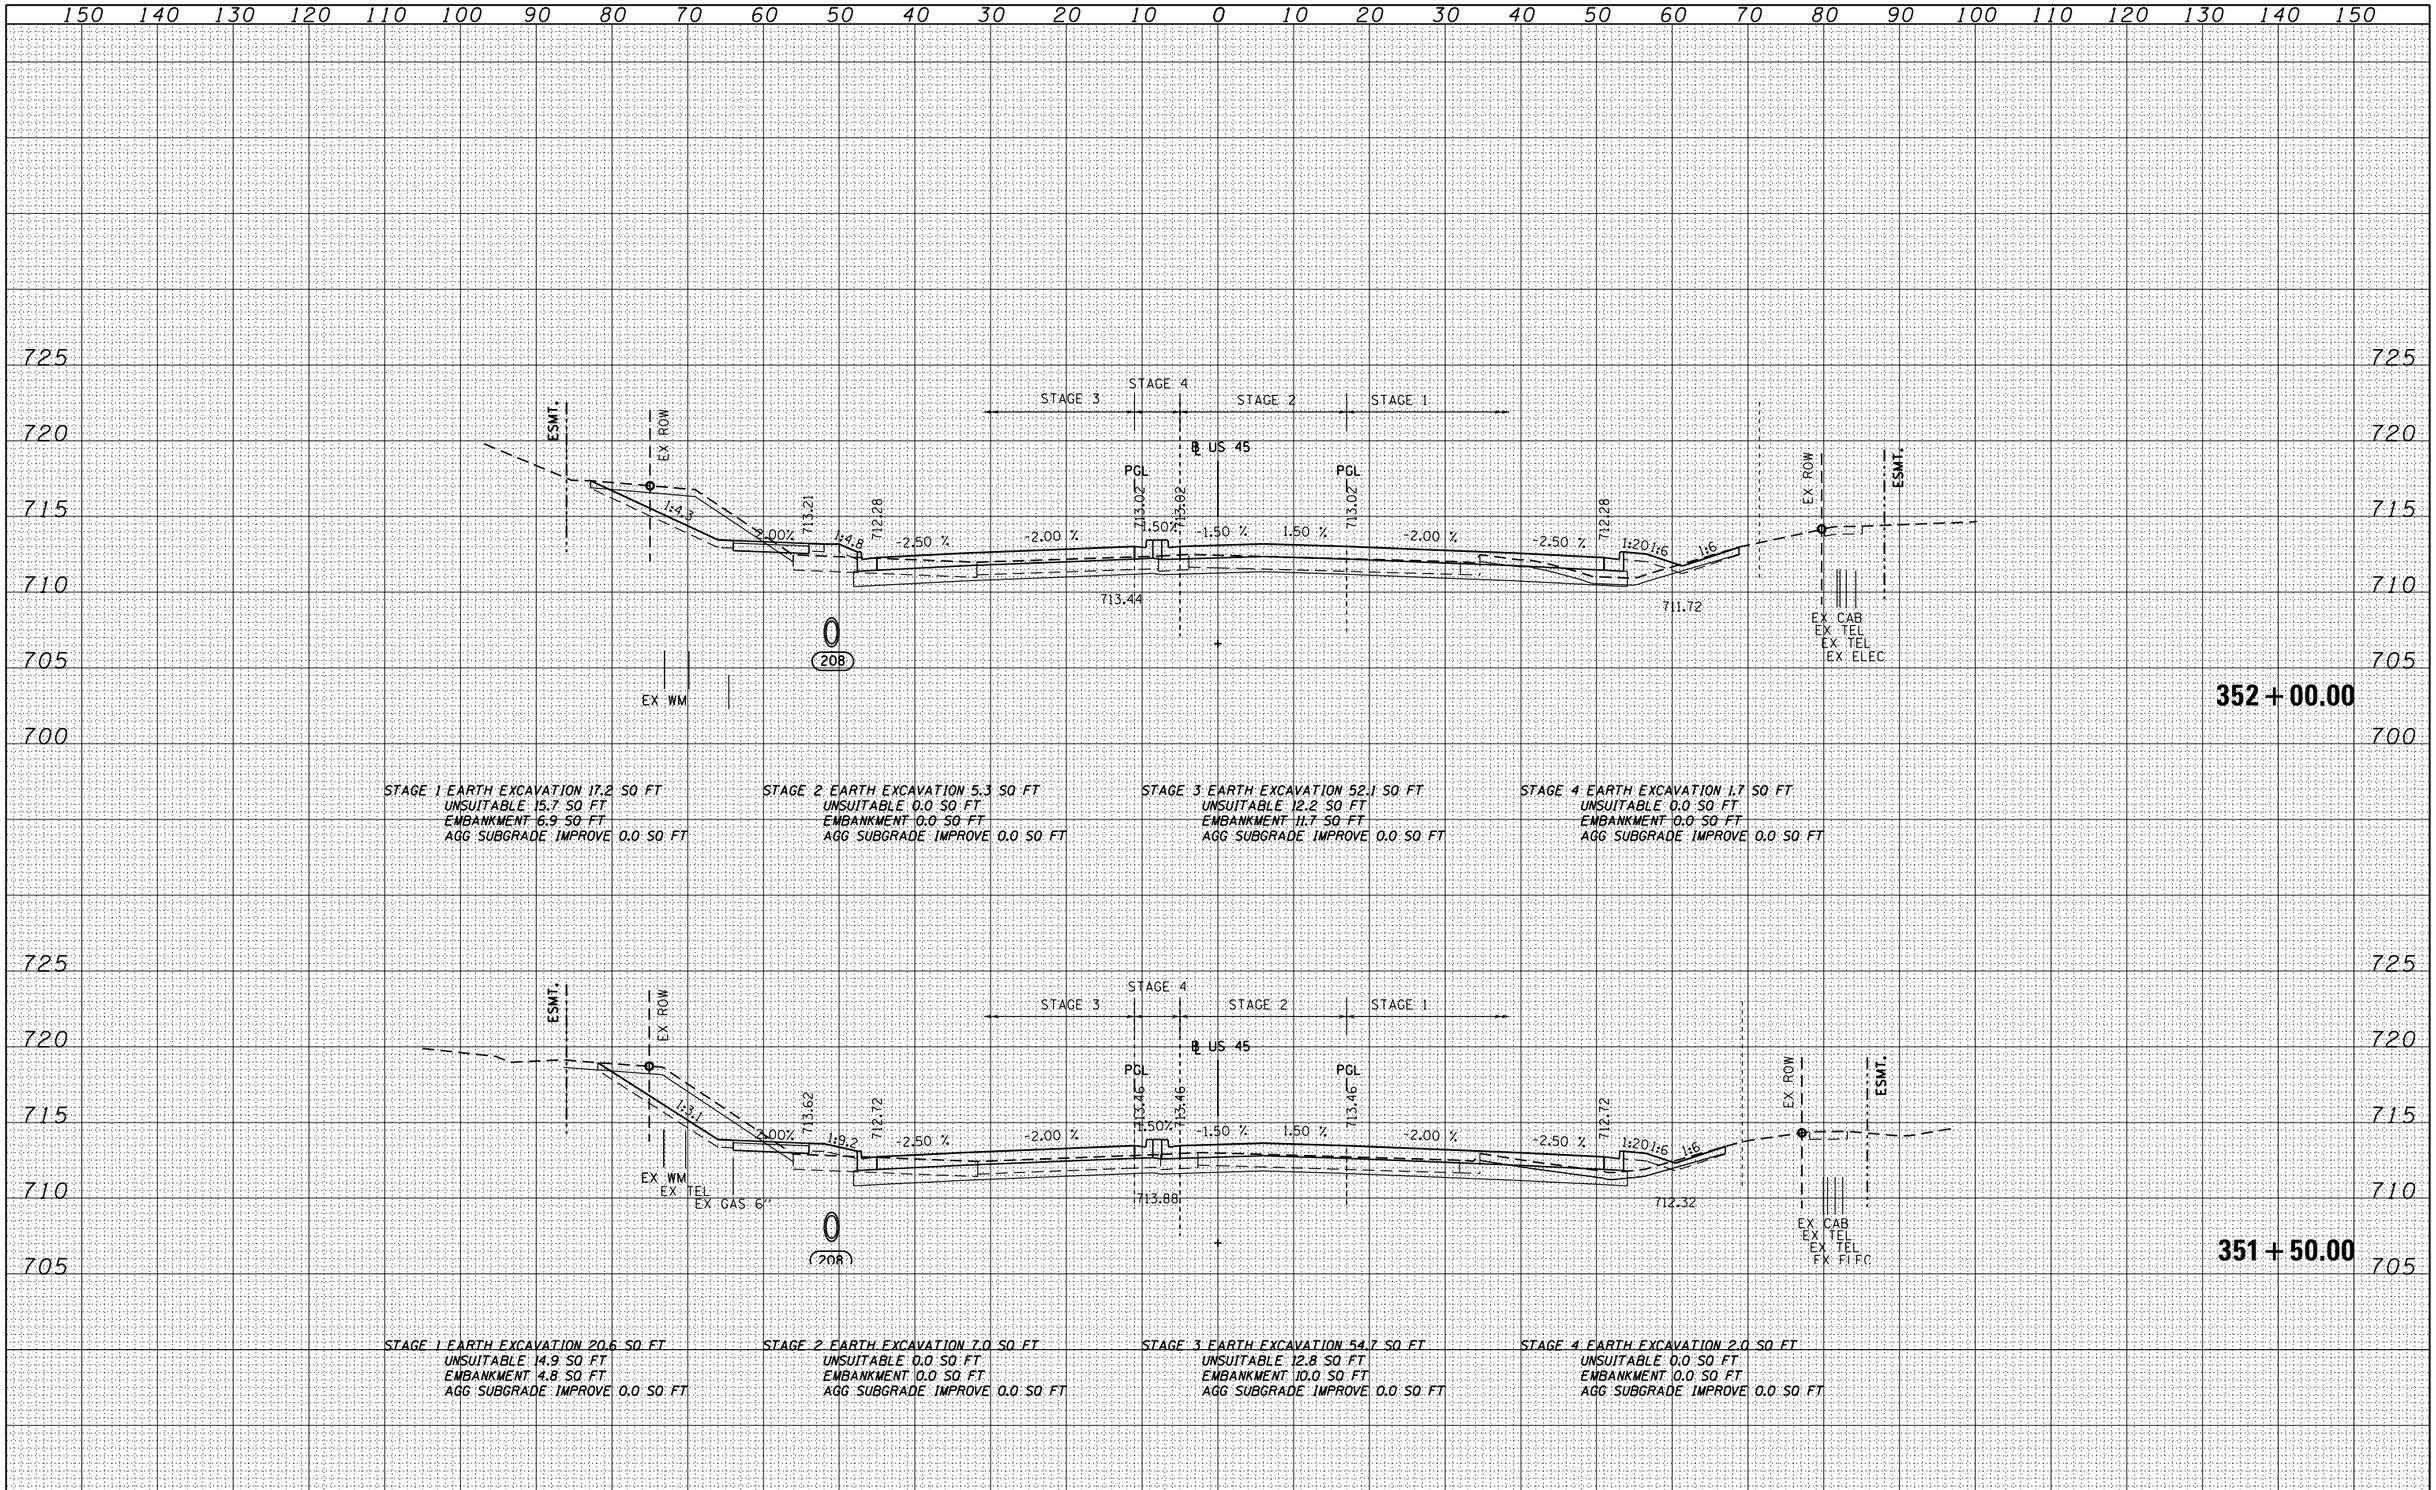

FINAL SURVEY	BY	DATE
SURVEYED		
PLOTTED		
TEMPLATE		
AREAS		
AREAS CHECKED		
NOTE BOOK		
NO.		

ORIGINAL SURVEY	BY	DATE
SURVEYED		
PLOTTED		
TEMPLATE		
AREAS		
AREAS CHECKED		
NOTE BOOK		
NO.		

URS
100 S. WACKER DR.
SUITE 500
CHICAGO, IL 60606
TEL (312)939-1000
FAX (312)939-4198

FILE NAME = D160M62-SHT-XSSHT01.dgn	USER NAME = Anthony.Plutz	DESIGNED - JCL	REVISED -
		DRAWN - JCL	REVISED -
	PLOT SCALE = 20.0000 ' / in.	CHECKED - MJT	REVISED -
	PLOT DATE = 3/12/2013	DATE - 03/13/13	REVISED -

STATE OF ILLINOIS
DEPARTMENT OF TRANSPORTATION

US 45 CROSS SECTIONS
-

SCALE: 1"=10'H; 1"=5'V | SHEET NO. 73 OF 110 SHEETS | STA. 351+50.00 TO STA. 352+00.00

F.A.P RTE.	SECTION	COUNTY	TOTAL SHEETS	SHEET NO.
330	103R-5	COOK	778	704
	XS-US45-73	CONTRACT NO. 60M62		
		ILLINOIS FED. AID PROJECT		