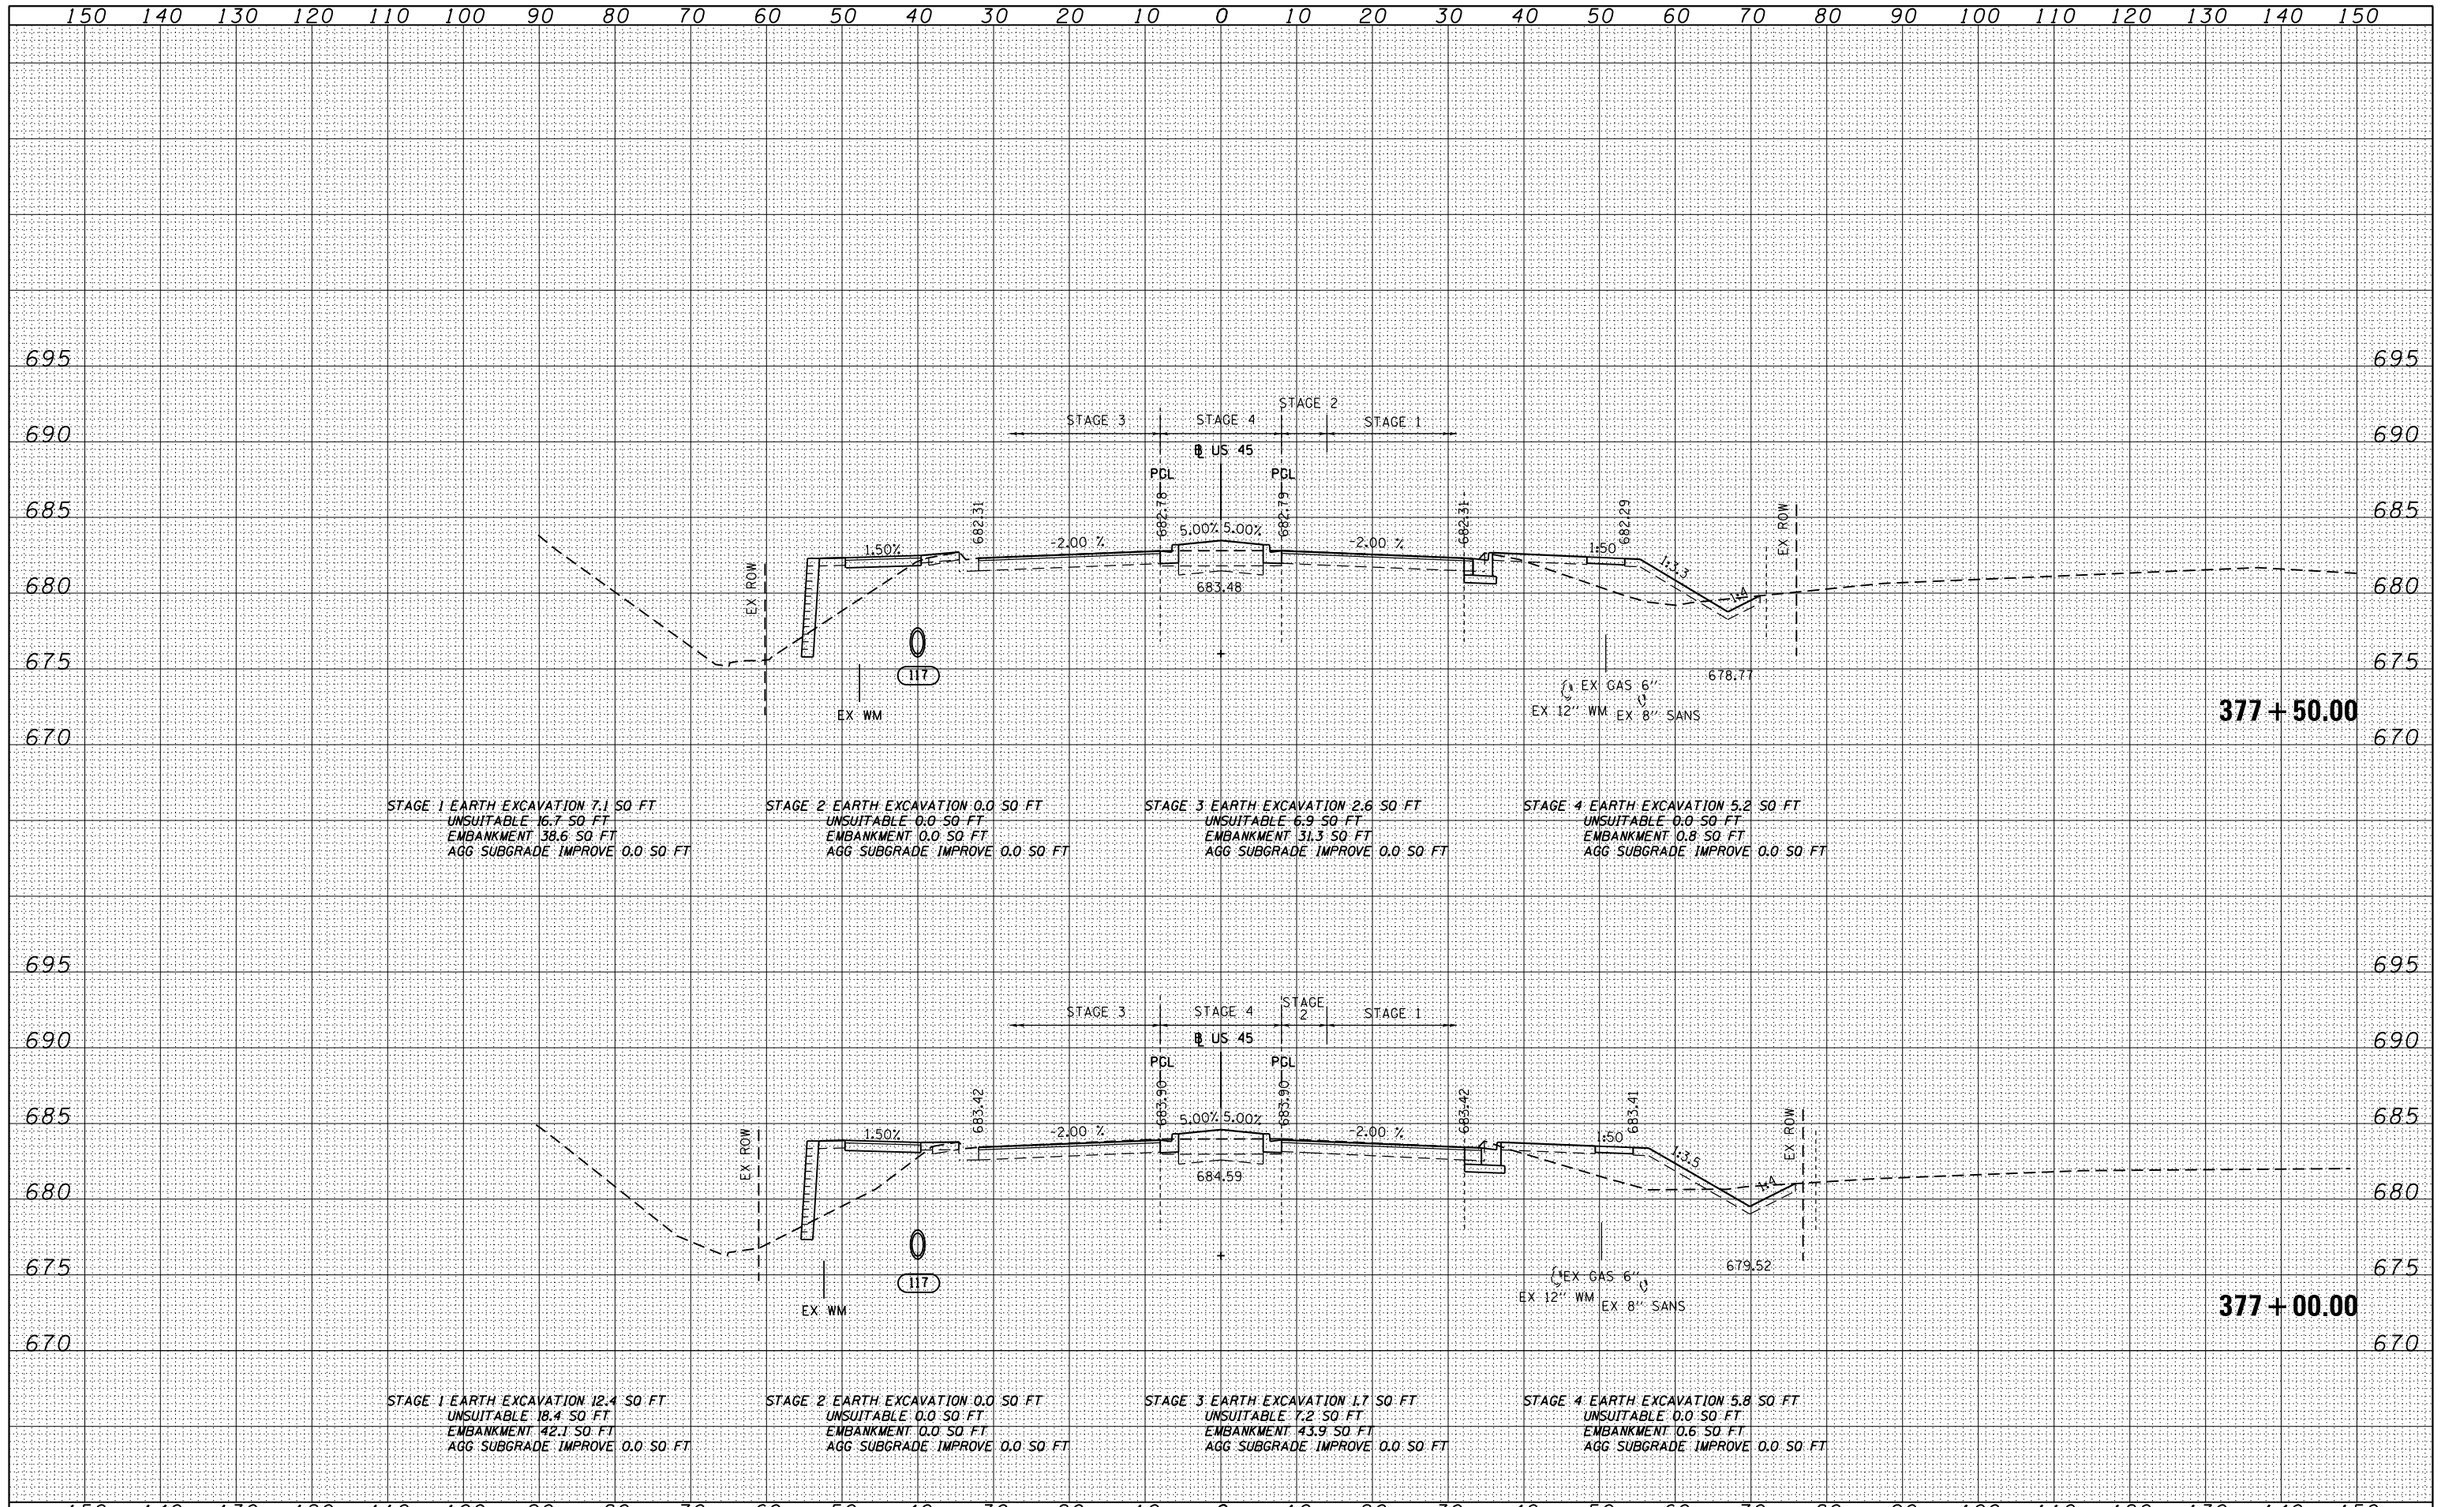

FINAL SURVEY

NO.	NOTE BOOK	SURVEYED	BY	DATE
		PLOTTED		
		TEMPLATE		
		AREAS		
		AREAS CHECKED		

ORIGINAL SURVEY

NO.	NOTE BOOK	SURVEYED	BY	DATE
		PLOTTED		
		TEMPLATE		
		AREAS		
		AREAS CHECKED		

URS
100 S.WACKER DR.
SUITE 500
CHICAGO IL.60606
TEL (312)939-1000
FAX (312)939-4198

FILE NAME = D160M62-SHT-XSSHT01.dgn	USER NAME = Anthony.Plutz	DESIGNED - JCL	REVISED -
		DRAWN - JCL	REVISED -
	PLOT SCALE = 20.0000 ' / in.	CHECKED - MJT	REVISED -
	PLOT DATE = 3/12/2013	DATE - 03/13/13	REVISED -

STATE OF ILLINOIS
DEPARTMENT OF TRANSPORTATION

US 45 CROSS SECTIONS
–
SCALE:1"=10'H;1"=5'V | SHEET NO. 104 OF 110 SHEETS | STA. 377+00.00 TO STA. 377+50.00

F.A.P RTE.	SECTION	COUNTY	TOTAL SHEETS	SHEET NO.
330	103R-5	COOK	778	735
	XS-US45-104	CONTRACT NO. 60M62		
	ILLINOIS FED. AID PROJECT			