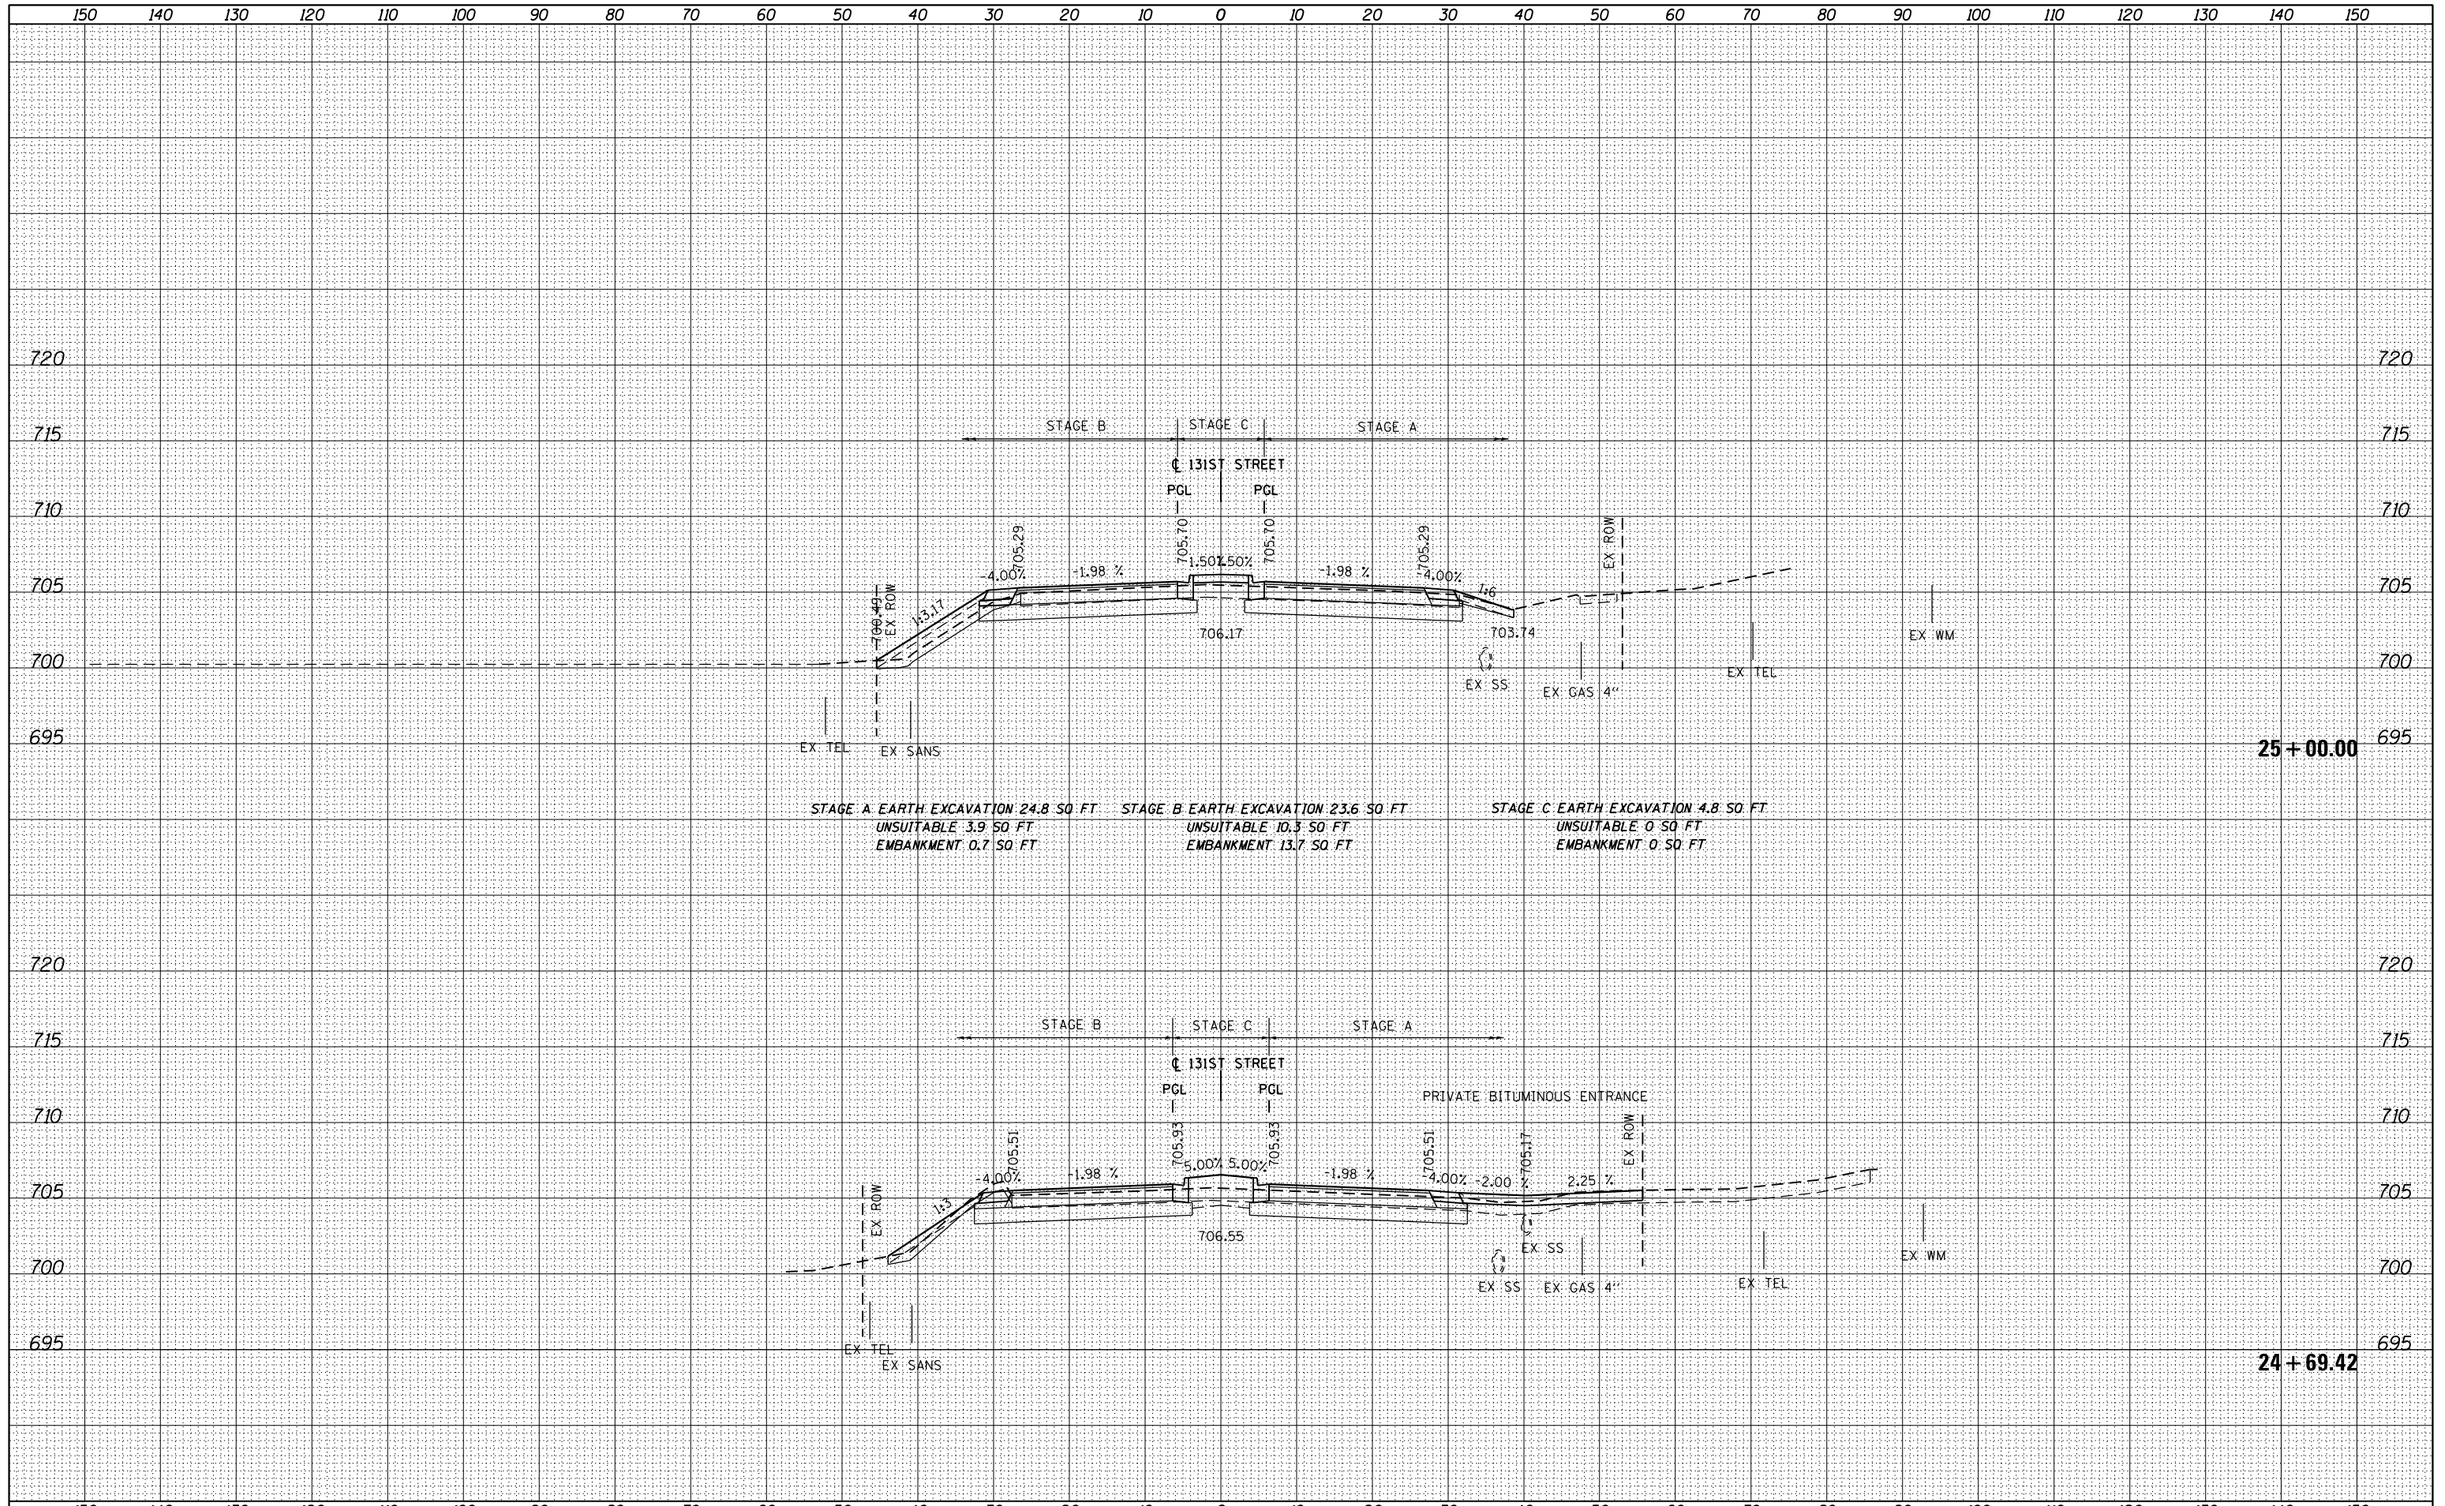

FINAL SURVEY	NOTE BOOK	NO.
SURVEYED	BY	DATE
PLOTTED		
TEMPLATE		
AREAS		
AREAS CHECKED		

ORIGINAL SURVEY	NOTE BOOK	NO.
SURVEYED	BY	DATE
PLOTTED		
TEMPLATE		
AREAS		
AREAS CHECKED		

URS
100 S.WACKER DR.
SUITE 500
CHICAGO IL.60606
TEL (312)939-0000
FAX (312)939-4198

FILE NAME = D160M62-SHT-XSSHT03.dgn	USER NAME = Anthony.Plutz	DESIGNED - JCL	REVISED -
		DRAWN - JCL	REVISED -
	PLOT SCALE = 20.0000 ' / in.	CHECKED - MJT	REVISED -
	PLOT DATE = 3/12/2013	DATE - 03/13/13	REVISED -

STATE OF ILLINOIS
DEPARTMENT OF TRANSPORTATION

131ST STREET CROSS SECTIONS

SCALE:1"=10'H;1"=5'V | SHEET NO. 16 OF 19 SHEETS | STA. 24+69.42 | TO STA. 25+00.00

F.A.P RTE.	SECTION	COUNTY	TOTAL SHEETS	SHEET NO.
330	103R-5	COOK	778	771
	XS-131-16	CONTRACT NO. 60M62		
	ILLINOIS FED. AID PROJECT			