


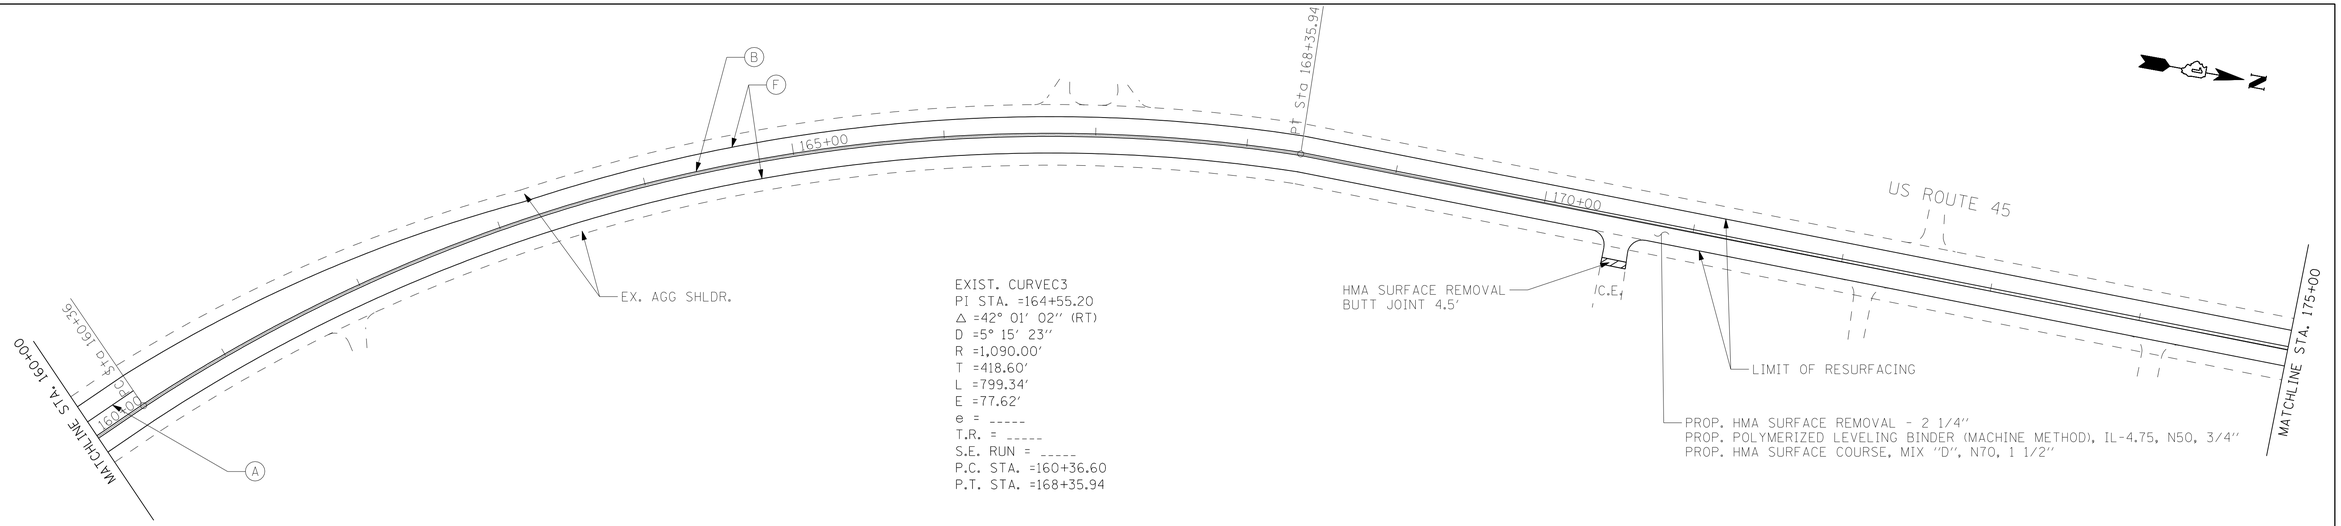


(A) PROP. THPL. PAVEMENT MARKING LINE
6" WHITE - TURN LANE LINE (TYP)

(B) PROP. THPL. PAVEMENT MARKING LINE
2 @ 4" YELLOW - 11" C-C (TYP)

(C) 8' WHITE - LETTERS AND SYMBOLS (TYP)
(LEFT TURN ONLY, RIGHT TURN ONLY)

(D) PROP. THPL. PAVEMENT MARKING LINE
24" WHITE SOLID LINE - STOP LINE (TYP)

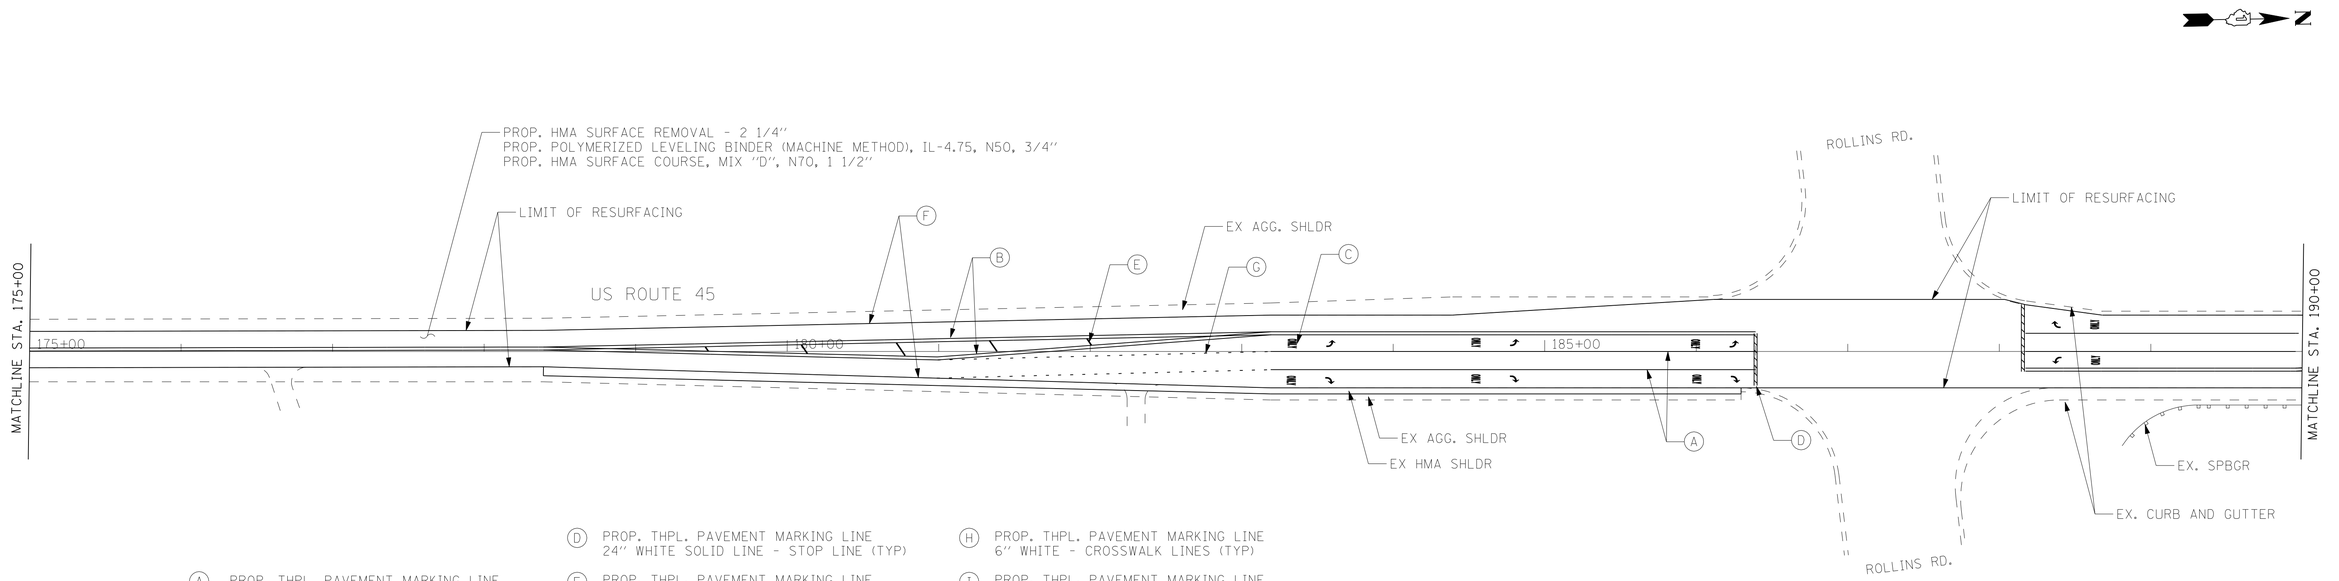(E) PROP. THPL. PAVEMENT MARKING LINE
12" YELLOW - 75' C-C, 45° DIAGONAL (MIN. 5)

(F) PROP. THPL. PAVEMENT MARKING LINE
4" WHITE - EDGE LINE (TYP)

(G) PROP. THPL. PAVEMENT MARKING LINE
6" WHITE - DOTTED LINE
2' DASH, 6' SKIP (TYP)

(H) PROP. THPL. PAVEMENT MARKING LINE
6" WHITE - CROSSWALK LINES (TYP)

(I) PROP. THPL. PAVEMENT MARKING LINE
4" WHITE - SKIP DASH LINES
10' DASH, 30' SKIP (TYP)

(J) PROP. THPL. PAVEMENT MARKING LINE
4" SINGLE YELLOW (TYP)

(K) PROP. THPL. PAVEMENT MARKING LINE
12" WHITE - SCHOOL CROSSWALK LINES (TYP)

| | | | |
|---|---|---|---|
| FILE NAME = $FILEL$ | USER NAME = mrempfer | DESIGNED - RG | REVISED - |
| | | DRAWN - RG | REVISED - |
| | PLOT SCALE = 50.0000 ' / IN. | CHECKED - MGR | REVISED - |
| | PLOT DATE = 10/27/2011 | DATE - 10/27/2011 | REVISED - |

**STATE OF ILLINOIS**
**DEPARTMENT OF TRANSPORTATION**

**US ROUTE 45**
**PROPOSED ROADWAY PLAN**

SCALE: | SHEET NO. OF SHEETS | STA. | TO STA.

| F.A.P. RTE. | SECTION | COUNTY | TOTAL SHEETS | SHEET NO. |
|---|---|---|---|---|
| 344 | 39-RS-4 | LAKE | 38 | 8 |
| | | CONTRACT NO. 60N30 | | |
| | ILLINOIS FED. AID PROJECT | | | |