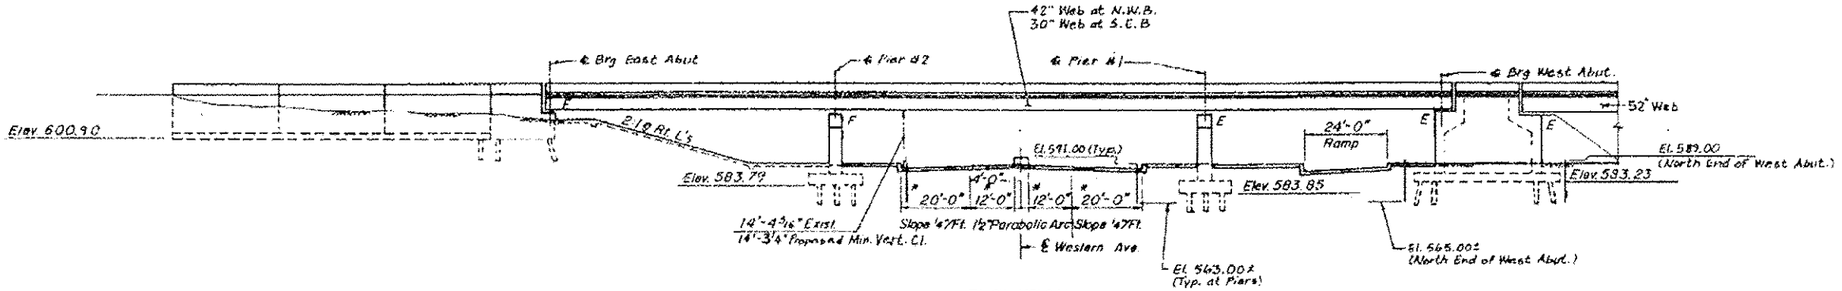

ELEVATION

*Dimensions At Right Angles

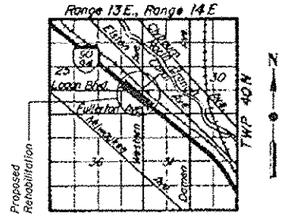

LOCATION MAP

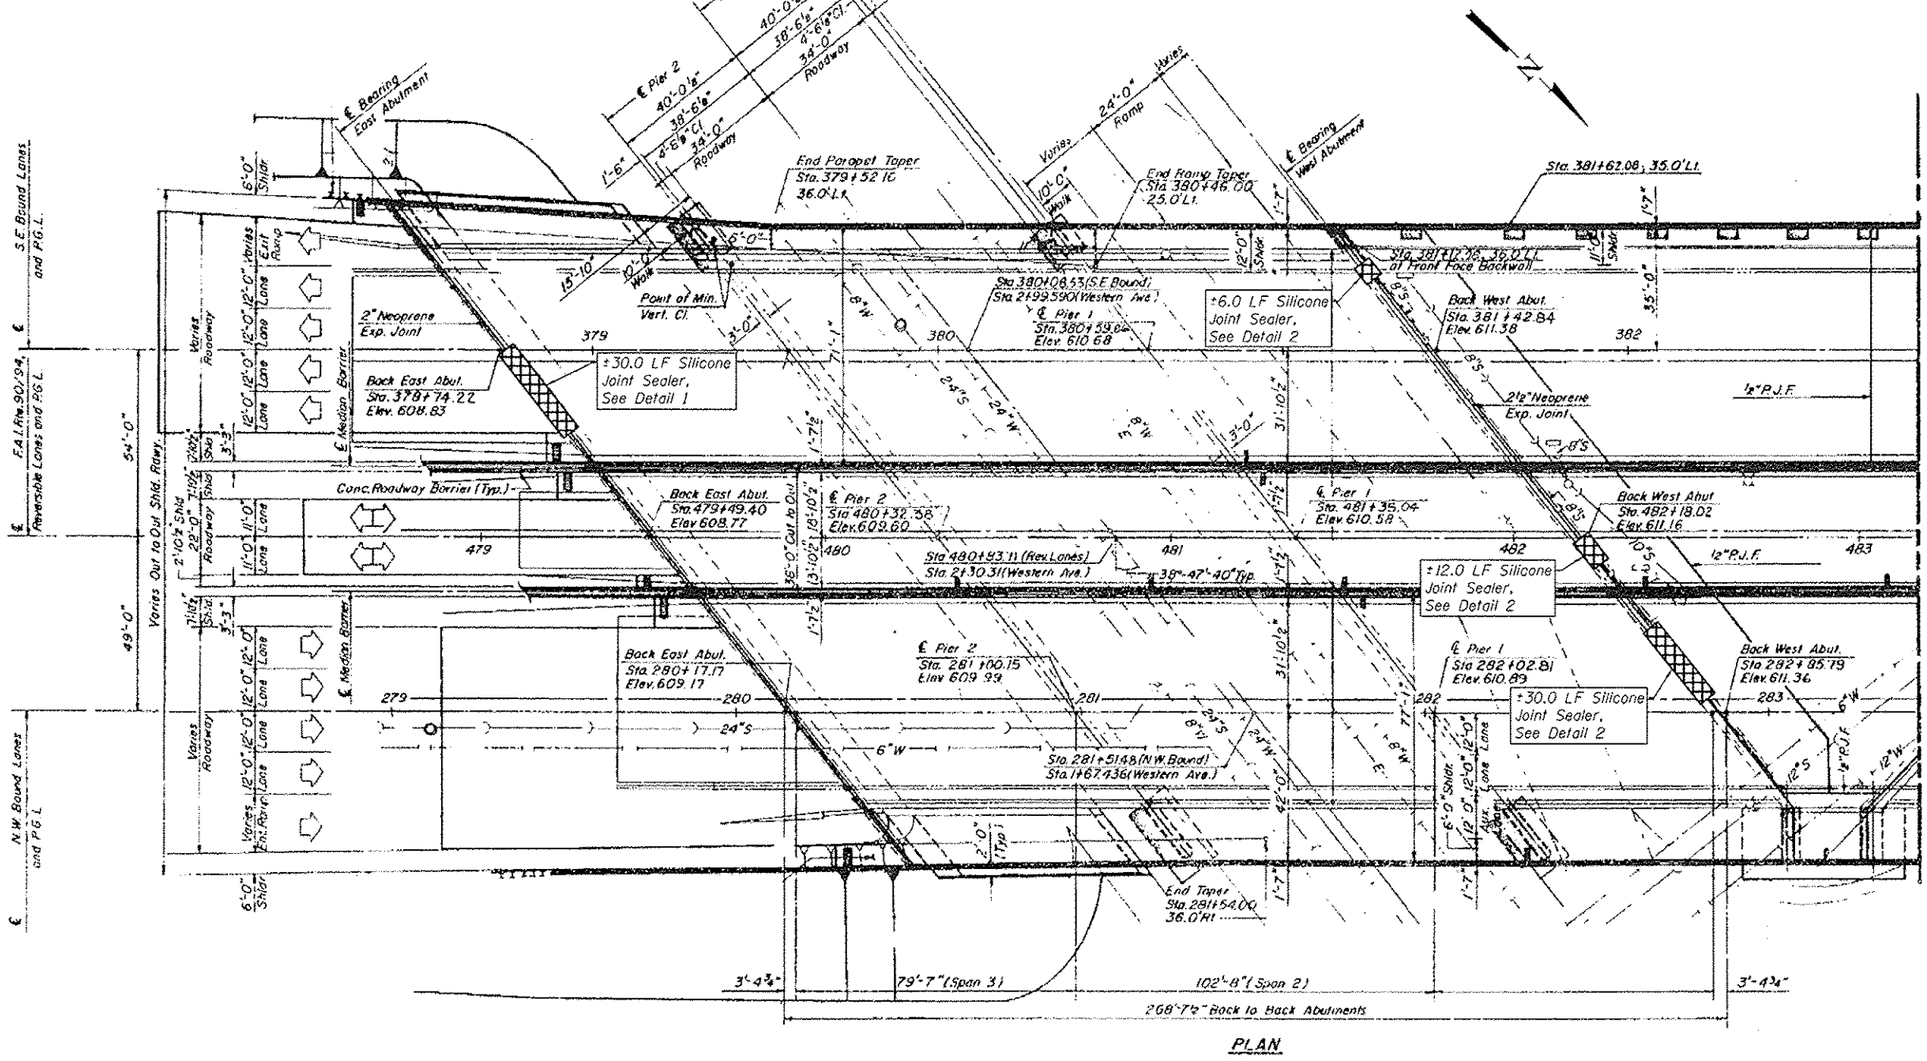

PLAN

SCOPE OF WORK

1. Expansion Joint Repairs

DESIGN SPECIFICATIONS

2002 AASHTO Standard Specifications for Highway Bridges (17th Edition)

LOADING HS20-44

LEGEND

Joint Repair Area

±10.0 LF Scope of Work

COLLINS ENGINEERS, INC.
JAMES M. HAMELKA
NO. 81-6116
EXPIRES 11-30-2014

COLLINS ENGINEERS 123 N. Wacker Dr. Suite 900 Chicago, Il. 60606 Tele: (312) 304-9300 Fax: (312) 704-9320 www.collinsengr.com
ILLINOIS PROFESSIONAL DESIGN FIRM LICENSE NO. 184-000993

USER NAME =	DESIGNED - AMS	REVISED -	
	DRAWN - AMS	REVISED -	
PLOT SCALE =	CHECKED - JMH	REVISED -	
PLOT DATE =	DATE - DECEMBER 2012	REVISED -	

STATE OF ILLINOIS
DEPARTMENT OF TRANSPORTATION

GENERAL PLAN AND ELEVATION
I-90/94 OVER WESTERN AVE (SN 016-0128)
SHEET NO. S1 OF S2 SHEETS

F.A.I. RTE.	SECTION	COUNTY	TOTAL SHEETS	SHEET NO.
90/94	2012-055BR	COOK	107	55
		CONTRACT NO. 60V58		
	ILLINOIS FED. AID PROJECT			