F.A. RTE.	SECTION	COUNTY	TOTAL SHEETS	SHEET NO
	2012-055BR		107	99C
STA.	TO STA.			
FED. ROAD DIST. NO.	ILLINOIS	FED. AID PROJECT		

CONTRACT 60V58

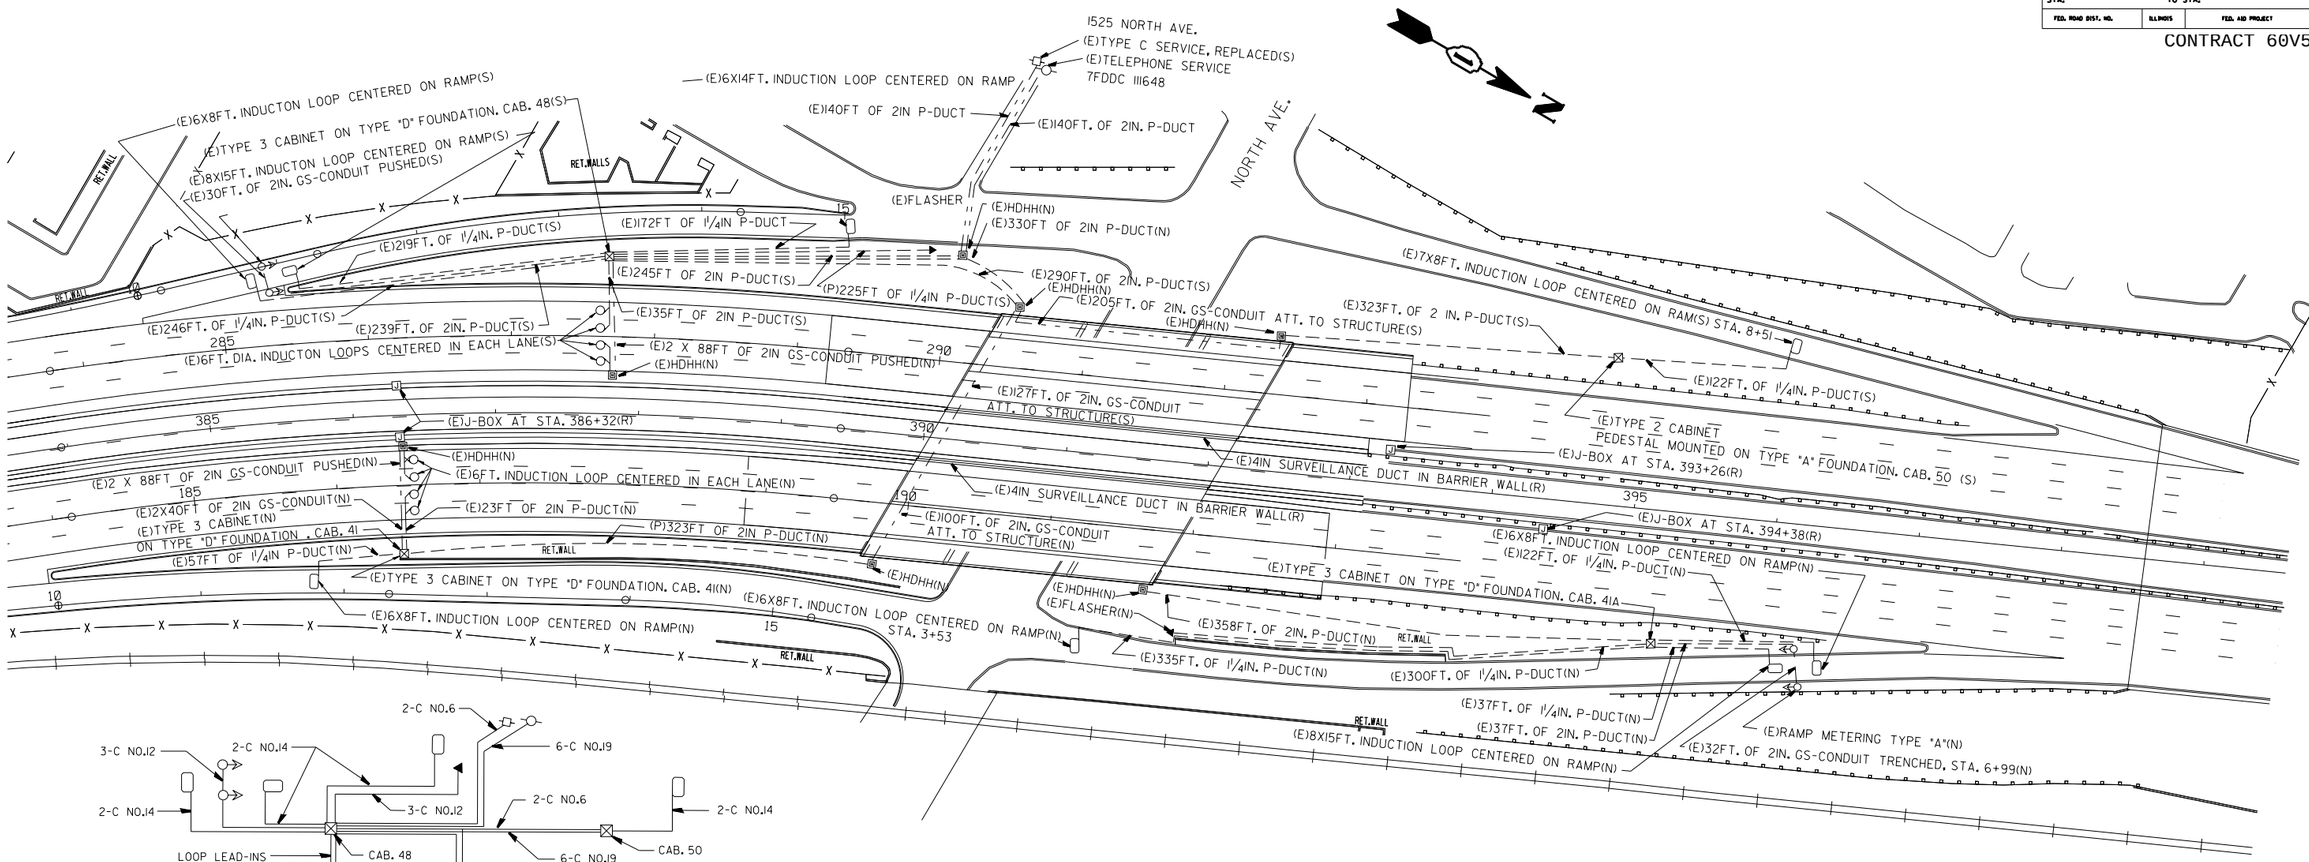

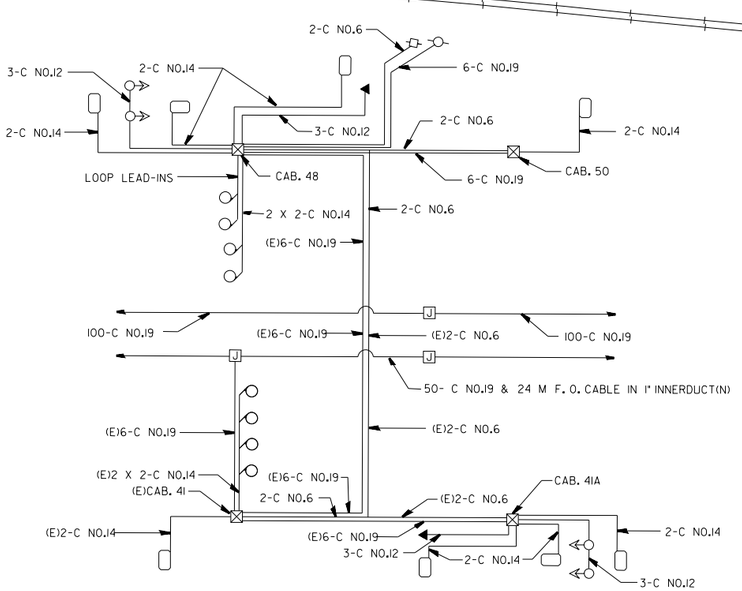

WIRING DIAGRAM

SYMBOL	LEGEND
▭	INDUCTION LOOP
○	ROUND INDUCTION LOOP
⊠	TSC CABINET
-○-	TELEPHONE SERVICE
-□-	SERVICE INSTALLATION
J	JUNCTION BOX
▣	HEAVY DUTY HAND HOLE
— —	POLYETHYLENE DUCT
— -	GALVANIZED STEEL CONDUIT
(E)	EXISTING
(P)	PROPOSED
(I)	INSTALL
(R)	REMOVE

FOR INFORMATION ONLY

REVISIONS	
NAME	DATE
	2013

ILLINOIS DEPARTMENT OF TRANSPORTATION
TRAFFIC SYSTEMS CENTER
KENNEDY

NORTH AVE

SCALE: VERT. 50:1
HORIZ. 50:1
DATE

DRAWN BY G.M.
CHECKED BY

TRAFFIC SYSTEMS CENTER

RD=200ROAD.DGN
RF=
VI=

200ROAD.DGN 3/11/2013 2:34:29 PM User=mezag