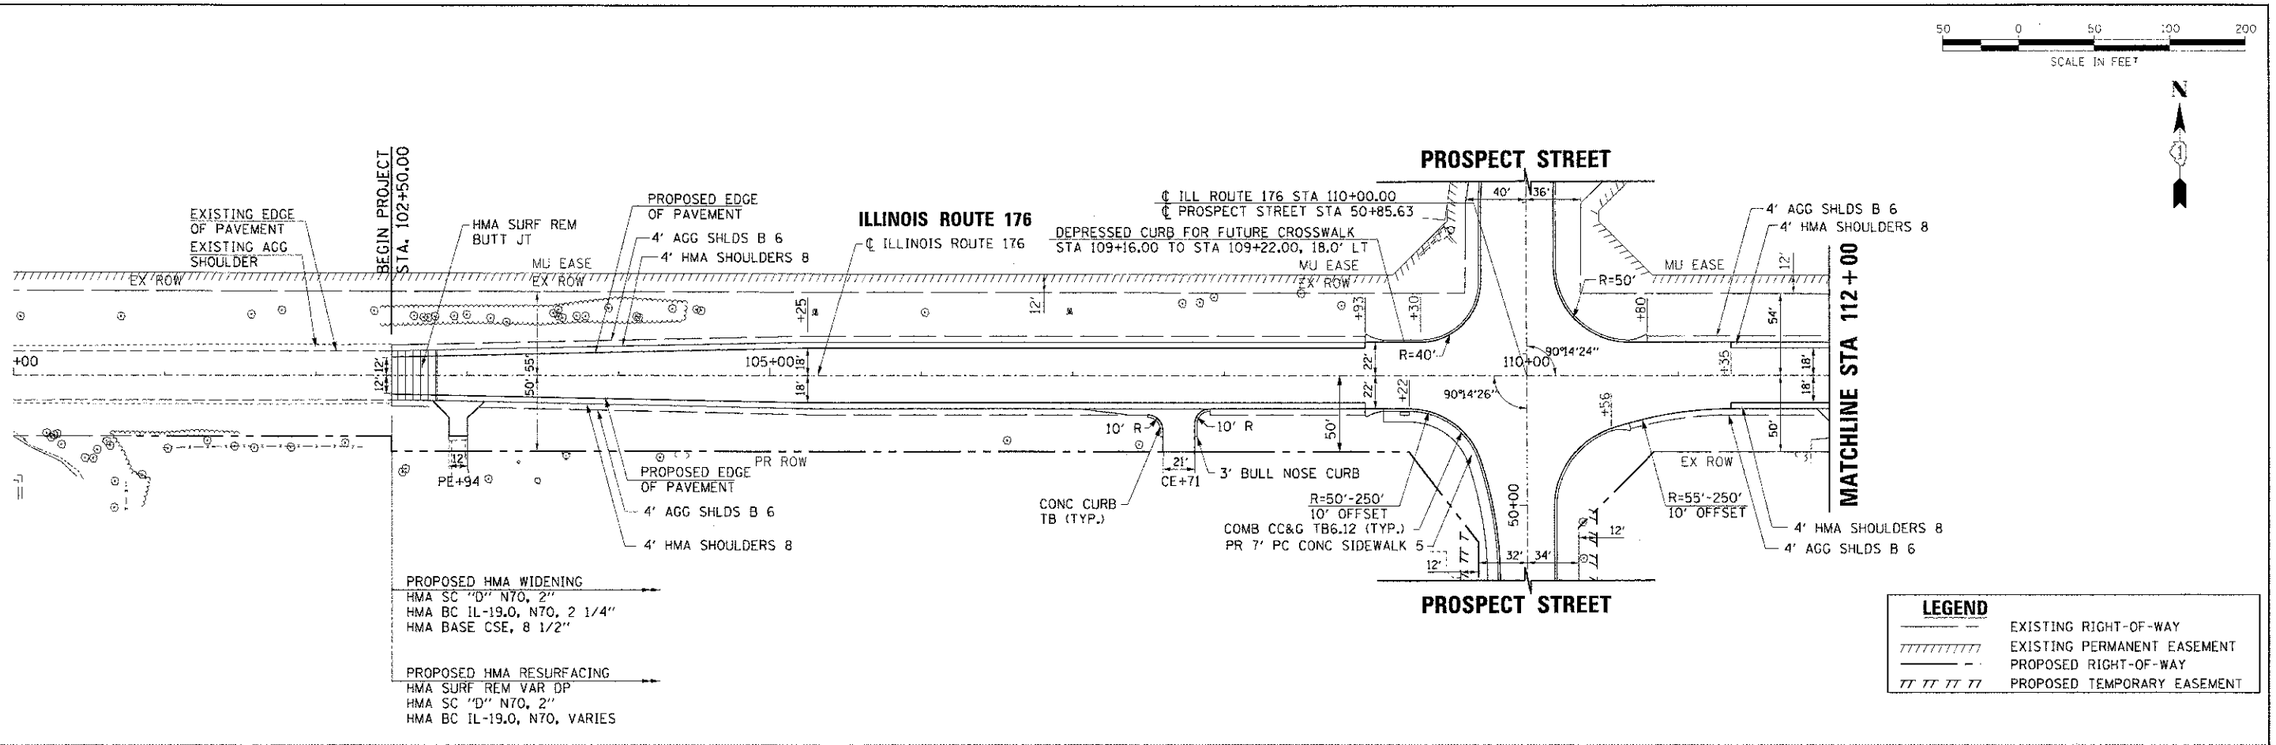

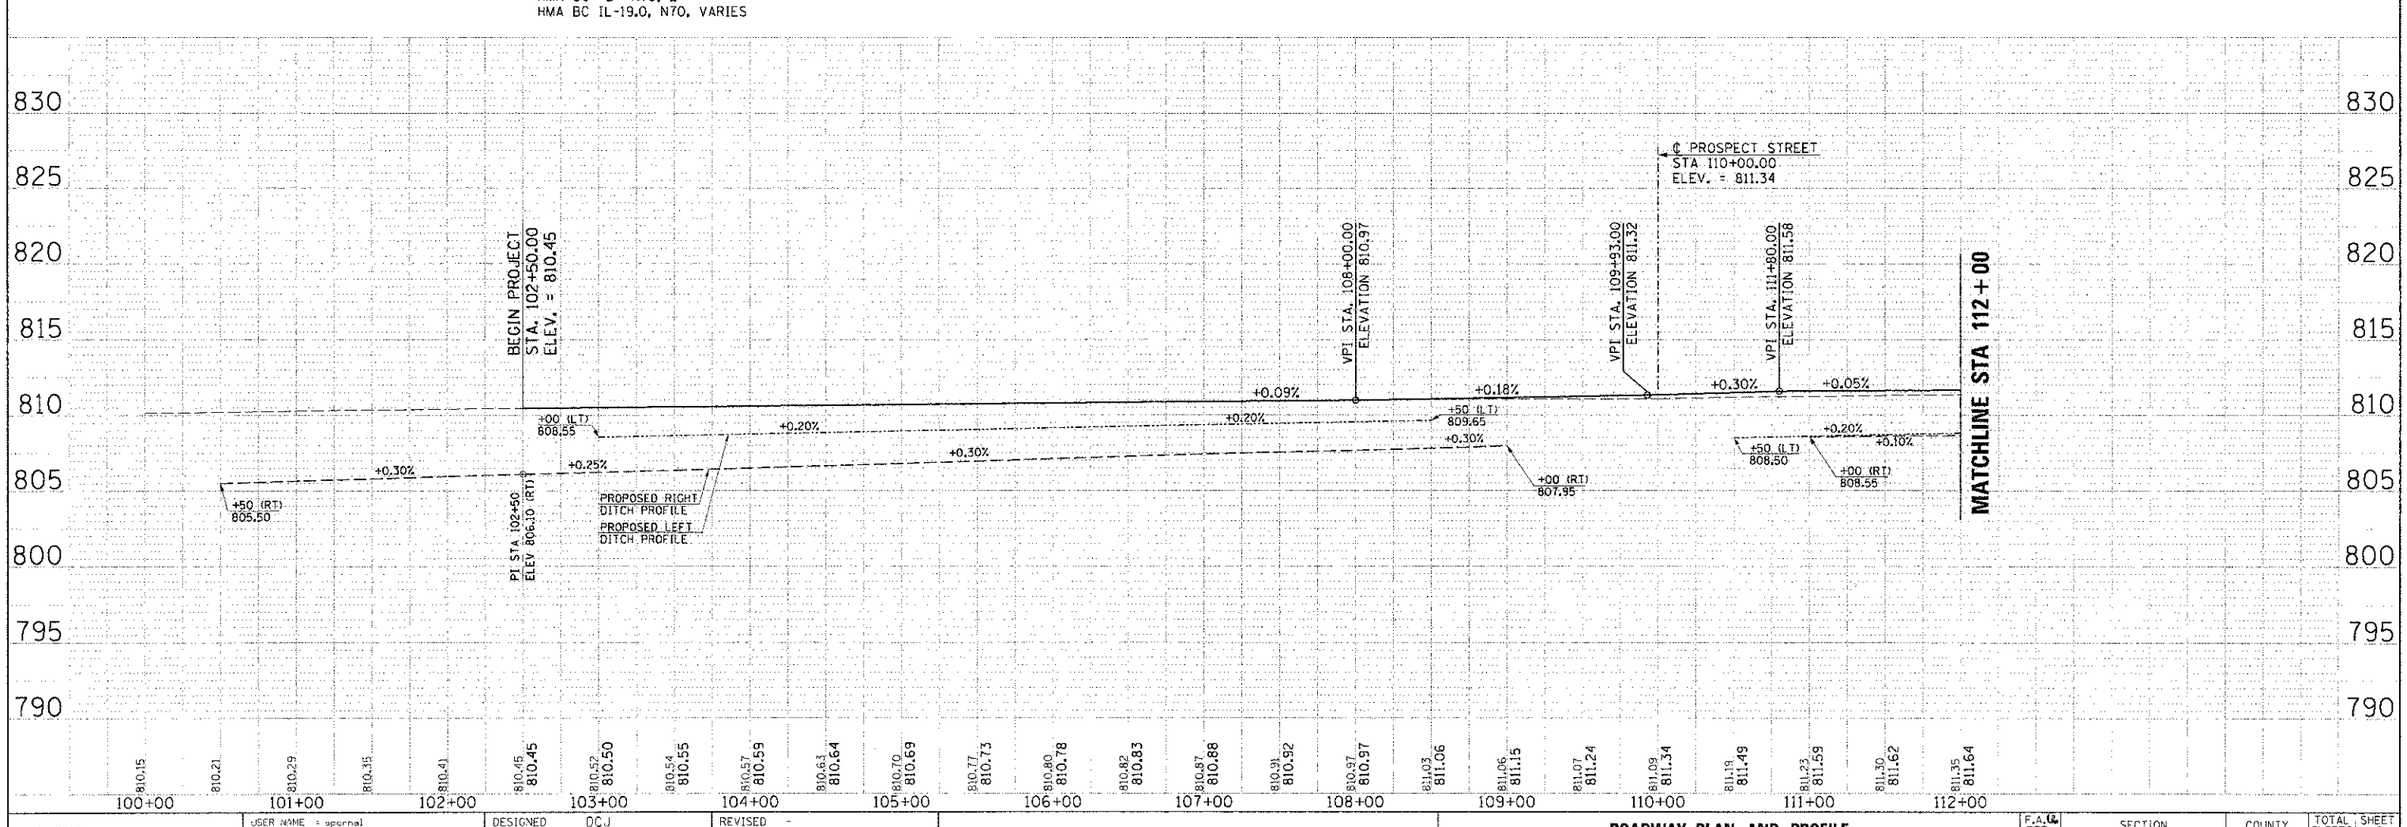

HRGreen.com Illinois Professional Design Firm # 184-001322	USER NAME = spornal	DESIGNED DCJ	REVISED -
		DRAWN SMP	REVISED -
	PLOT SCALE = 1' = 50'	CHECKED - TEH	REVISED -
	PLOT DATE = 2/8/2013	DATE - 2/5/13	REVISED -

STATE OF ILLINOIS
DEPARTMENT OF TRANSPORTATION

ROADWAY PLAN AND PROFILE
ILLINOIS ROUTE 176

SCALE: 1" = 50' | SHEET NO. 5 OF 6 SHEETS | STA. 102+50.00 TO STA. 112+00.00

F.A. RTE.	SECTION	COUNTY	TOTAL SHEETS	SHEET NO.
4087	98-0024-00-WR	MCHENRY	115	30
		CONTRACT NO. 63532		
FED. ROAD DIST. NO.	ILLINOIS	FED. AID PROJECT		