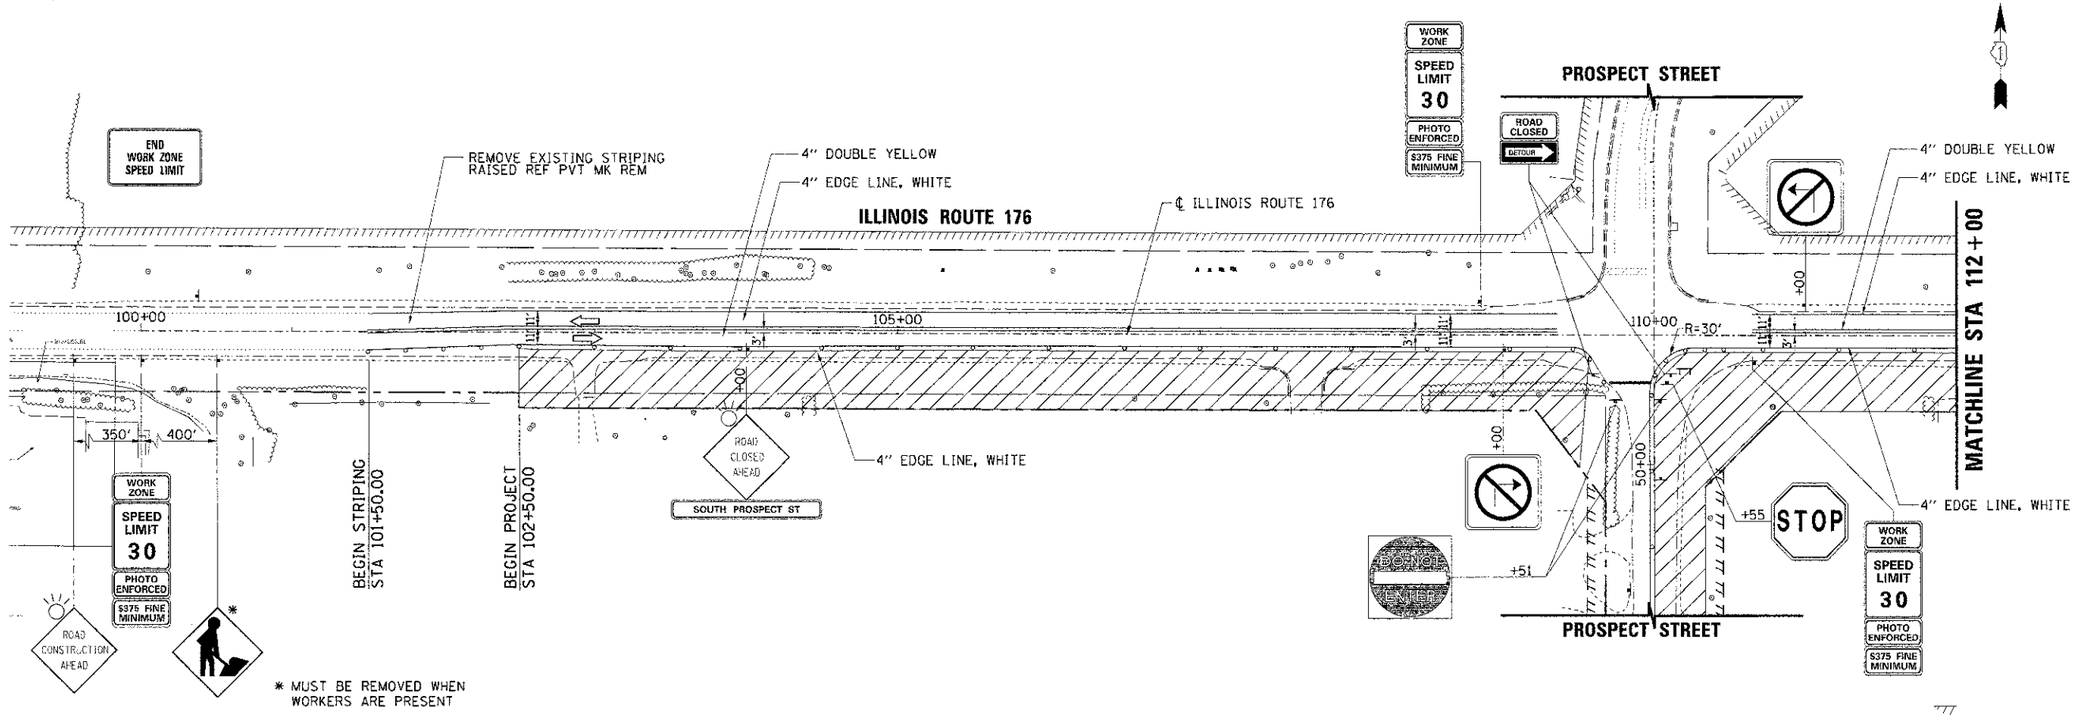

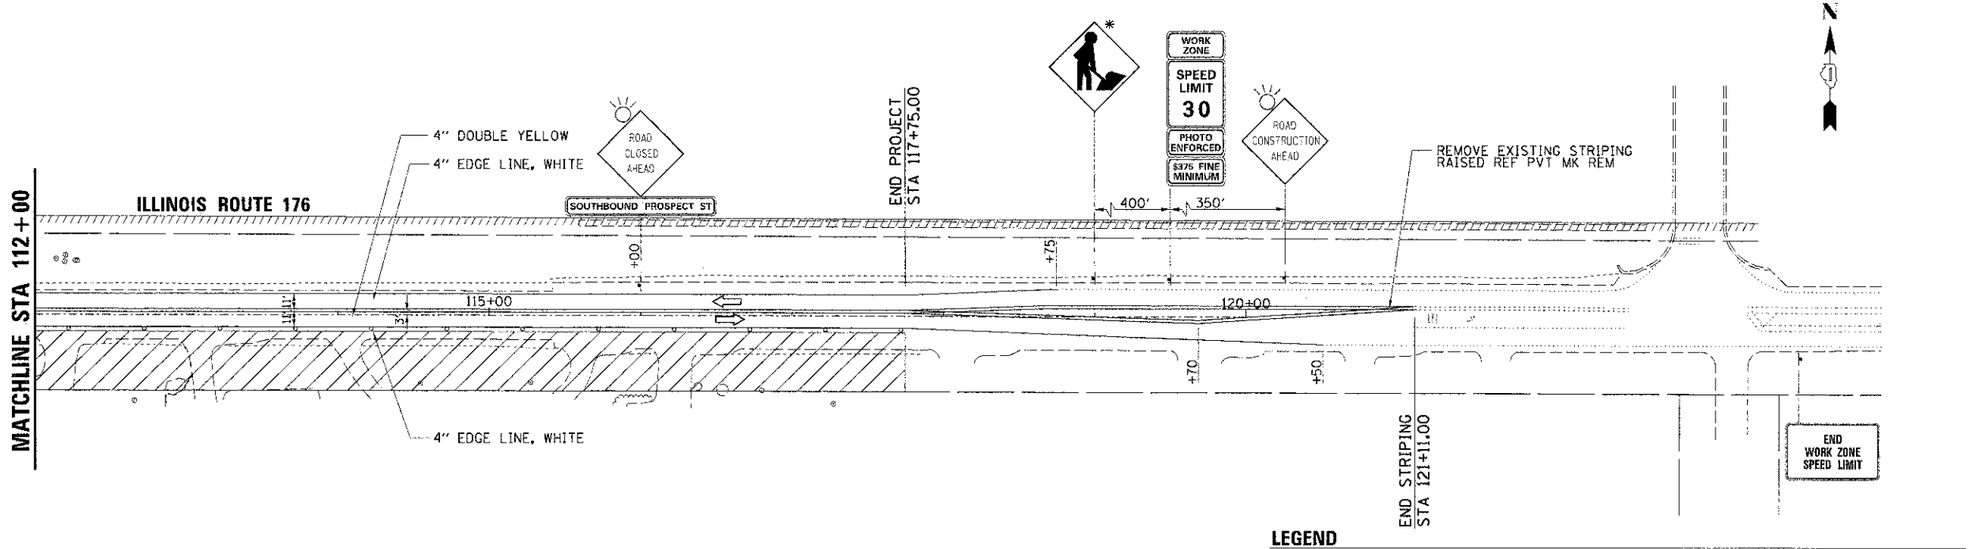

LEGEND

- WORK ZONE AREA
- DRUM OR BARRICADE WITH STEADY BI-DIRECTIONAL LIGHT *
- SIGN ON PORTABLE OR PERMANENT SUPPORT
- TYPE III BARRICADES WITH TWO (2) FLASHING LIGHTS
- PROVIDE 10' GAPS IN CURB & GUTTER FOR DRAINAGE

* DRUM OR BARRICADE SPACING:
50' C-C TANGENTS
20' C-C TAPERS OR LANE SHIFTS
25' C-C RADII

PLAN: SURVEYED, PLOTTED, ALIGNMENT CHECKED, CADD FILE NAME, NOTE BOOK, NO., BY, DATE

PROFILE: SURVEYED, PLOTTED, GRADES CHECKED, CADD FILE NAME, NOTE BOOK, NO., STRUCTURE NOTATIONS GRID, BY, DATE

COMPANY NAME:
PROJECT CONTACT:
CLIENT:
DATE PLOTTED: 2/6/2013 10:44 PM
FILE NAME: 638_mot_stg1.dgn
PLOT DIMEN. pdf_y.pdf
PEN TABLE: standard-trans.tbl

HRGreen.com
Illinois Professional Design Firm # 184-001522
HRGreen

USER NAME = sparrel	DESIGNED DCJ	REVISED -	
	DRAWN SMP	REVISED -	
PLOT SCALE = 1" = 50'	CHECKED - TEH	REVISED -	
PLOT DATE = 2/8/2013	DATE - 2/5/13	REVISED -	

STATE OF ILLINOIS
DEPARTMENT OF TRANSPORTATION

SUGGESTED MAINTENANCE OF TRAFFIC – STAGE 1
ILLINOIS ROUTE 176

SCALE: 1" = 50' | SHEET NO. 7 OF 10 SHEETS | STA. 102+50.00 TO STA. 117+75.00

F.A.U. RTE.	SECTION	COUNTY	TOTAL SHEET SHEETS	NO.
4087	98-0024-00-WR	MCHENRY	115	38
		CONTRACT NO. 63532		
FED. ROAD DIST. NO.	ILLINOIS	FED. AID PROJECT		