DETOUR MAP

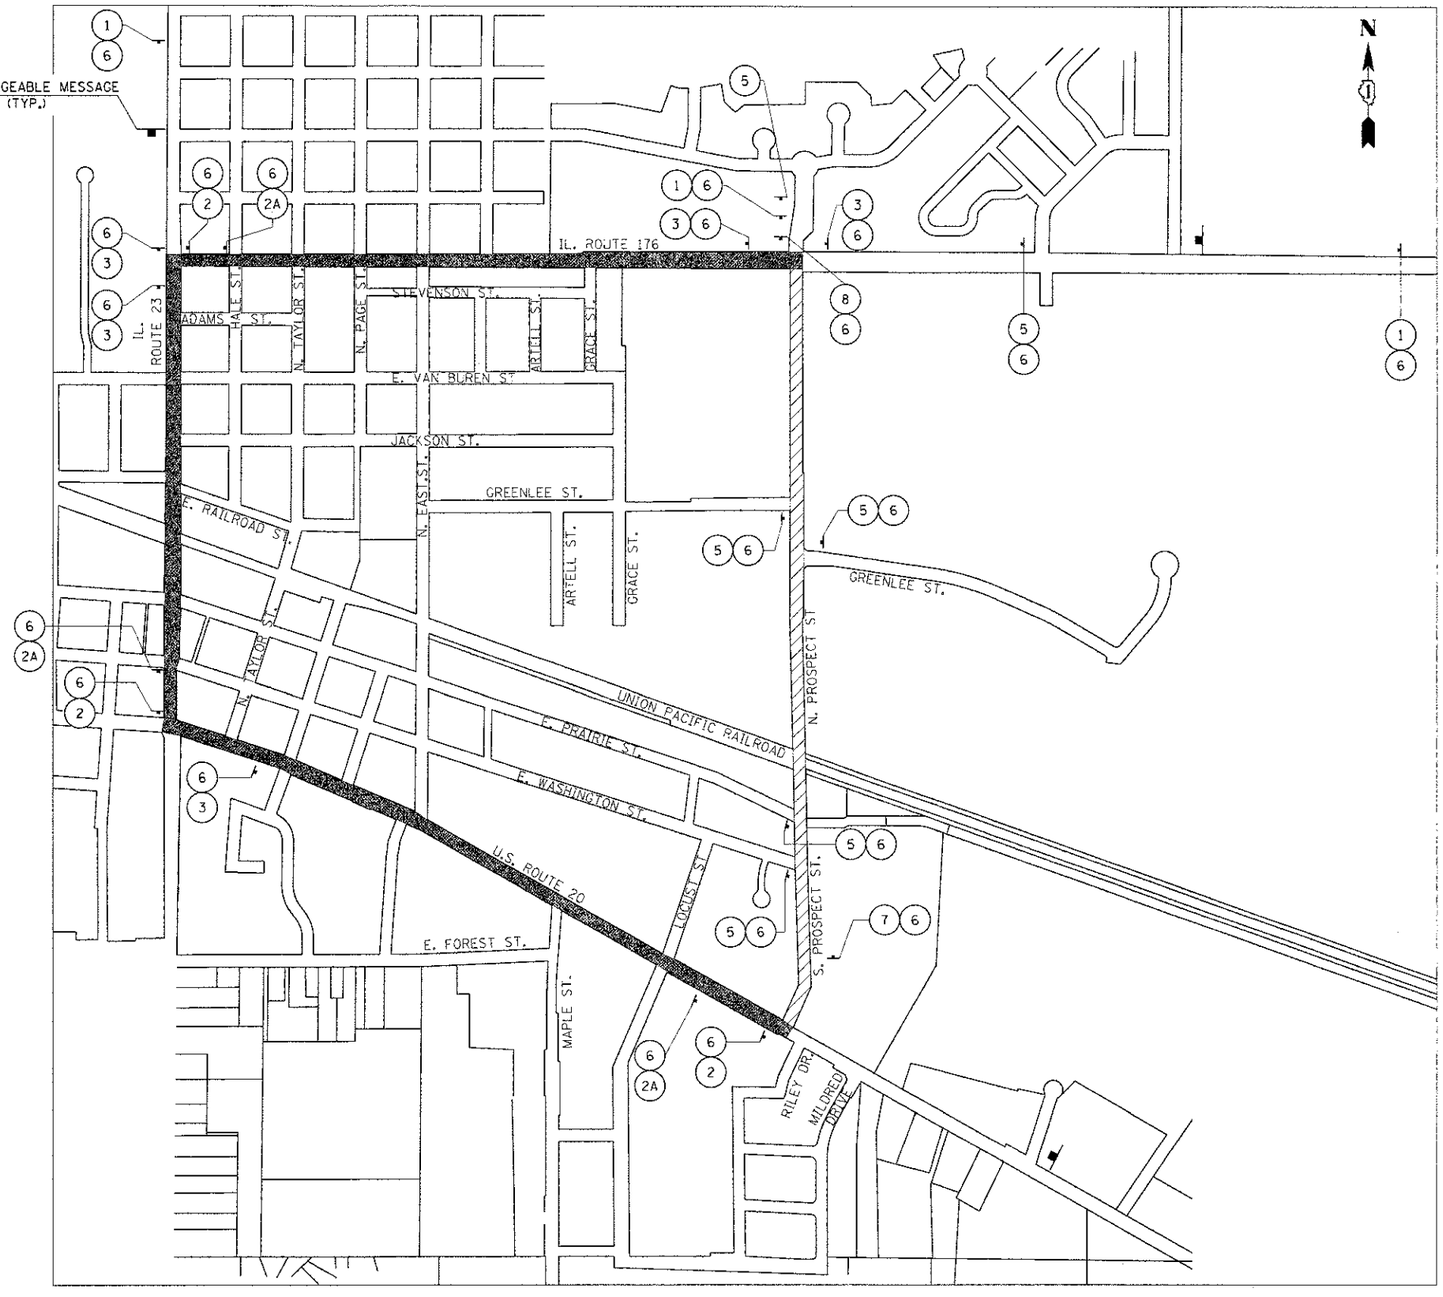

DETOUR SIGN LEGEND

1	DETOUR AHEAD W20-2(0)-48	4	OMITTED	8	DETOUR M4-6R(0)-3024
2	DETOUR M4-6L(0)-3024	5	ROAD CLOSED AHEAD W20-3(0)-44		
2A	DETOUR CUSTOM (24X24)	6	SOUTH PROSPECT ST. SPECIAL		
3	DETOUR M4-6(0)-3036	7	END DETOUR M4-8a-1824		

LEGEND

- PROPOSED DETOUR ROUTE
- PROPOSED CONSTRUCTION ZONE
- PROPOSED DETOUR SIGN

HRGreen.com Illinois Professional Design Firm # 184-001322	USER NAME = specnal	DESIGNED DCJ	REVISED -
		DRAWN SMP	REVISED -
	PLOT SCALE = N/A	CHECKED TEH	REVISED -
	PLOT DATE = 2/8/2013	DATE - 2/5/13	REVISED -

STATE OF ILLINOIS
DEPARTMENT OF TRANSPORTATION

DETOUR PLAN

SCALE: N/A | SHEET NO. 1 OF 1 SHEETS | STA. | TO STA.

F.A.U. RTE.	SECTION	COUNTY	TOTAL SHEETS	SHEET NO.
4087	98-0024-00-WR	MCHENRY	115	42
		CONTRACT NO. 63532		
FED. ROAD DIST. NO.	ILLINOIS	FED. AID PROJECT		

PLAN: SCANNED, PLOTTED, ALIGNMENT CHECKED, FIELD BOOK, NOTE BOOK, NO.
PROFILE: SCANNED, PLOTTED, GRADES CHECKED, FIELD BOOK, NOTE BOOK, NO., STRUCTURE NO(FAP#) CHKD
DATE, BY

COMPANY NAME:
PROJECT CONTACT:
CLIENT:
DATE PLOTTED: 2/8/2013 10:22:24 PM
FILE NAME: c:\st_detour.dgn
PLOT DRIVER: prf_ywplt
PEN TABLE: standard-trans.tbl