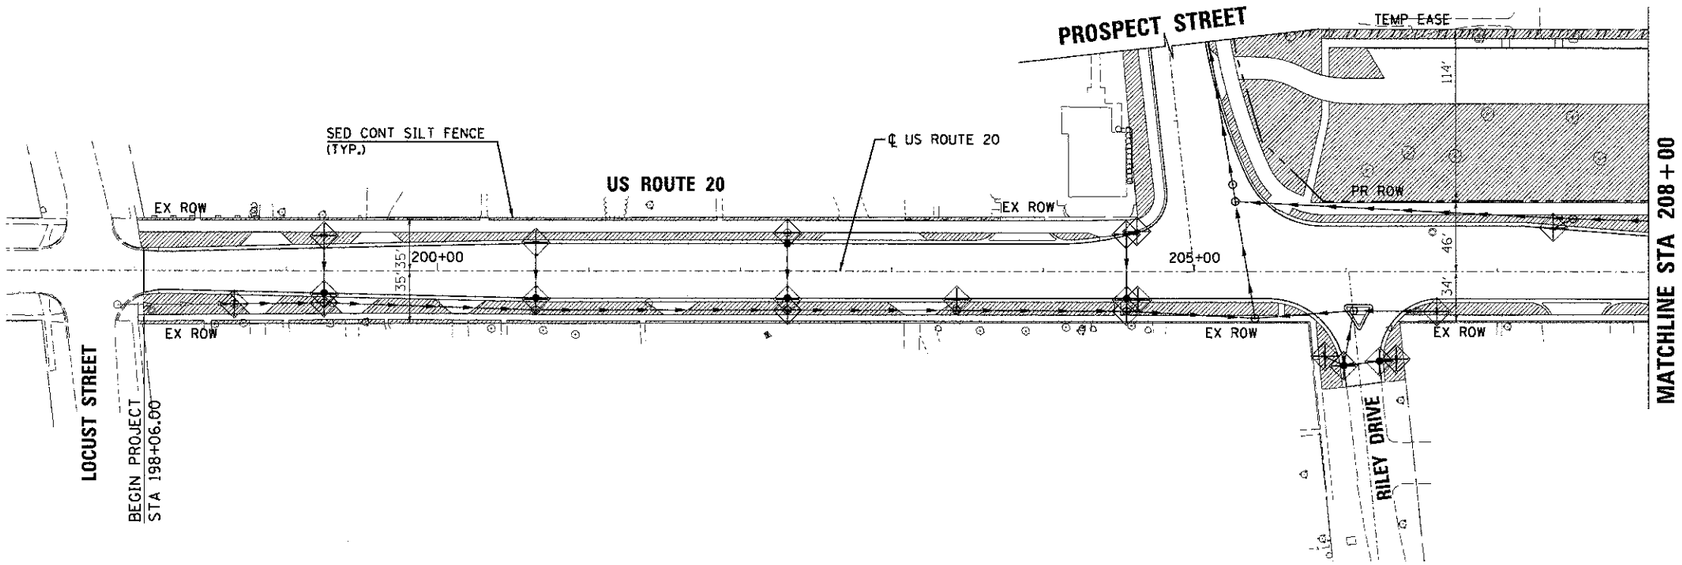

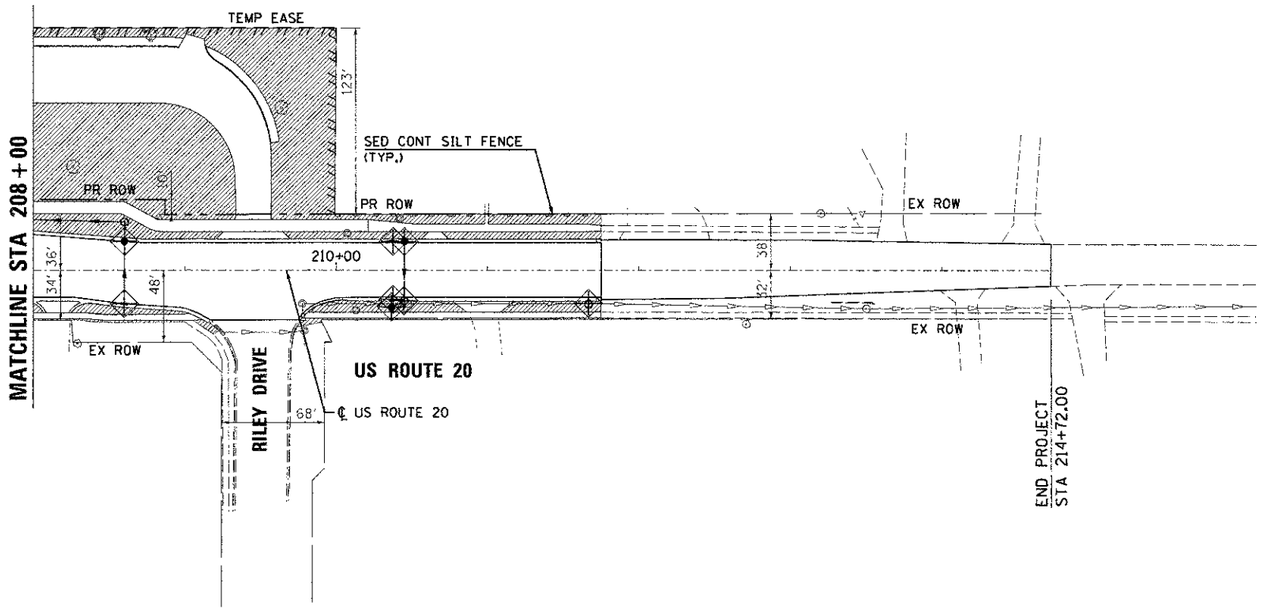

50 0 50 100
SCALE IN FEET

LEGEND

- EXISTING RIGHT-OF-WAY
- EXISTING EASEMENT
- PROPOSED RIGHT-OF-WAY
- PROPOSED TEMPORARY EASEMENT
- TEMPORARY EROSION CONTROL SEEDING WITH EROSION CONTROL BLANKET
- DITCH CHECK
- INLET FILTER
- PERMITER EROSION BARRIER

PLAN / PROFILE

BY	DATE
SURVEYED	
PLOTTED	
ALIGNMENT CHECKED	
GRADES CHECKED	
FINAL NOTES	
STRUCTURE NOTATIONS CHKD.	

NOTE BOOK NO. ____
PLOT FILE NAME ____
LAND FILE NAME ____

COMPANY NAME:
PROJECT CONTACT:
CLIENT:
DATE PLOTTED: 3/22/2013 11:54:46 AM
FILE NAME: E:\E_work\2013\06_Mar\20\plan_sheets\standard-trans - Copy.tm
PLOT SCALE: 50.0000 ' / in.
PEN TABLE: plan_sheets\standard-trans - Copy.tbl

HRGreen
HRGreen.com
Illinois Professional Design Firm
184-001222

USER NAME = spernal	DESIGNED DCJ	REVISED -	
	DRAWN SMP	REVISED -	
PLOT SCALE = 1" = 50'	CHECKED - TEH	REVISED -	
PLOT DATE = 3/22/2013	DATE - 2/5/13	REVISED -	

STATE OF ILLINOIS
DEPARTMENT OF TRANSPORTATION

EROSION CONTROL PLAN
U.S. ROUTE 20/RILEY DR.

SCALE: 1" = 50' | SHEET NO. 1 OF 3 SHEETS | STA. 198+06.00 TO STA. 211+75.00

F.A.U. RTE.	SECTION	COUNTY	TOTAL SHEETS	SHEET NO.
4087	98-0024-00-WR	MCHENRY	115	49
		CONTRACT NO.	63532	
FED. ROAD DIST. NO.	ILLINOIS	FED. AID PROJECT		