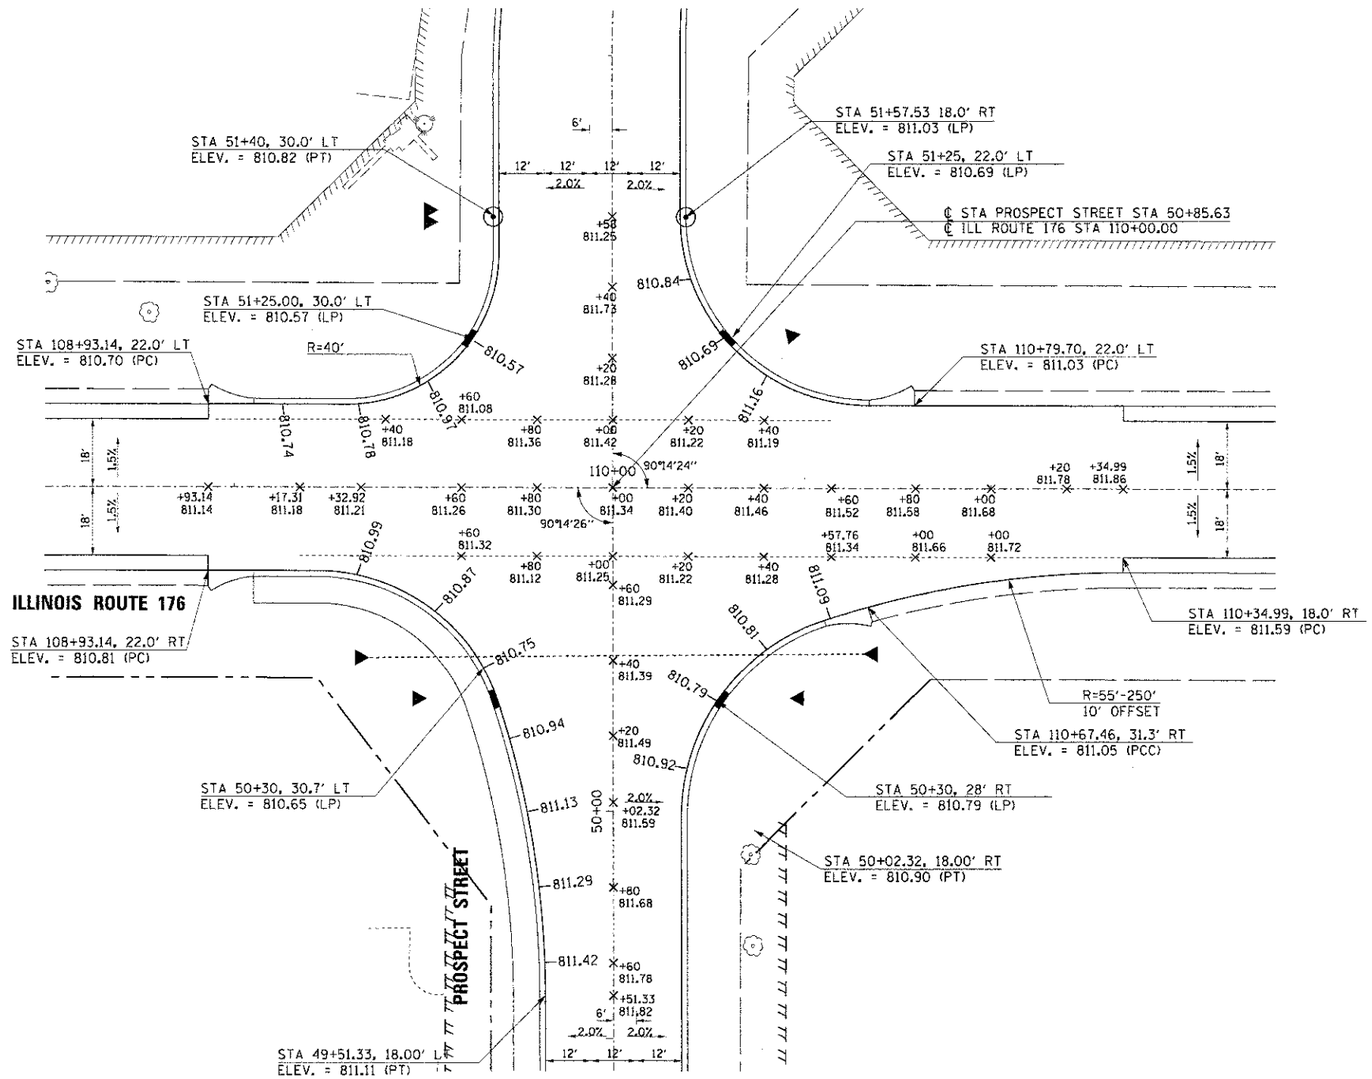

NOTE
ALL STATIONS AND ELEVATION TO EDGE OF PROPOSED PAVEMENT UNLESS OTHERWISE NOTED.

GRAPHIC SCALE
20 0 20 40 60 80
FEET

HRGreen.com Illinois Professional Design Firm # 184-001322	USER NAME = spernal	DESIGNED DCJ	REVISED -
		DRAWN SMP	REVISED -
	PLOT SCALE = 1" = 20'	CHECKED - TEH	REVISED -
	PLOT DATE = 2/8/2013	DATE - 2/5/13	REVISED -

STATE OF ILLINOIS
DEPARTMENT OF TRANSPORTATION

INTERSECTION PAVEMENT ELEVATION PLAN
ILLINOIS ROUTE 176

SCALE: 1" = 20' | SHEET NO. 3 OF 4 SHEETS | STA. TO STA.

F.A.U. RTE.	SECTION	COUNTY	TOTAL SHEETS	SHEET NO.
4087	98-0024-00-WR	MCHENRY	115	54
		CONTRACT NO. 63532		
FED. ROAD DIST. NO.	ILLINOIS	FED. AID PROJECT		

COMPANY NAME:
PROJECT CONTACTS:
DATE & TIME PLOTTED: 2/8/2013 1:04:20 PM
FILE NAME: 63532_0103_176_ego
PLOT DRIVER: pdf.pltcfg
PEN TABLE: standard-trans.tbl