*REMOVE AND REPLACE SIGN, TO UTILIZE EXISITNG POST.

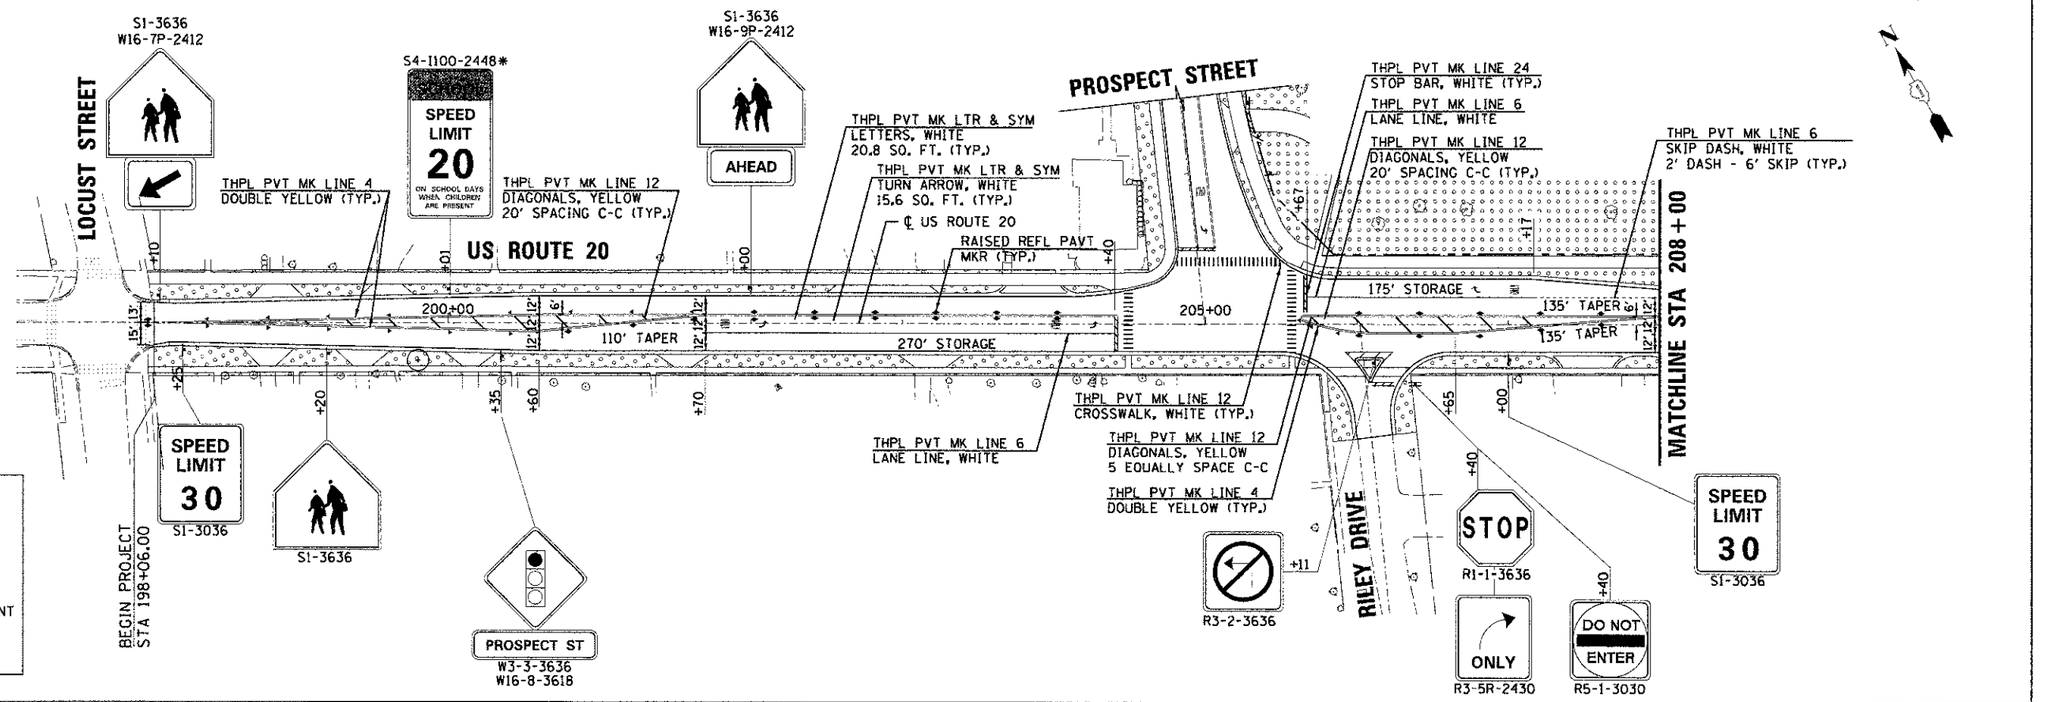

LEGEND

- EXISTING RIGHT-OF-WAY
- PROPOSED RIGHT-OF-WAY
- PROPOSED TEMPORARY EASEMENT
- PROPOSED PERMANENT EASEMENT
- PROPOSED SODDING, SALT TOLERANT
- PROPOSED TREE

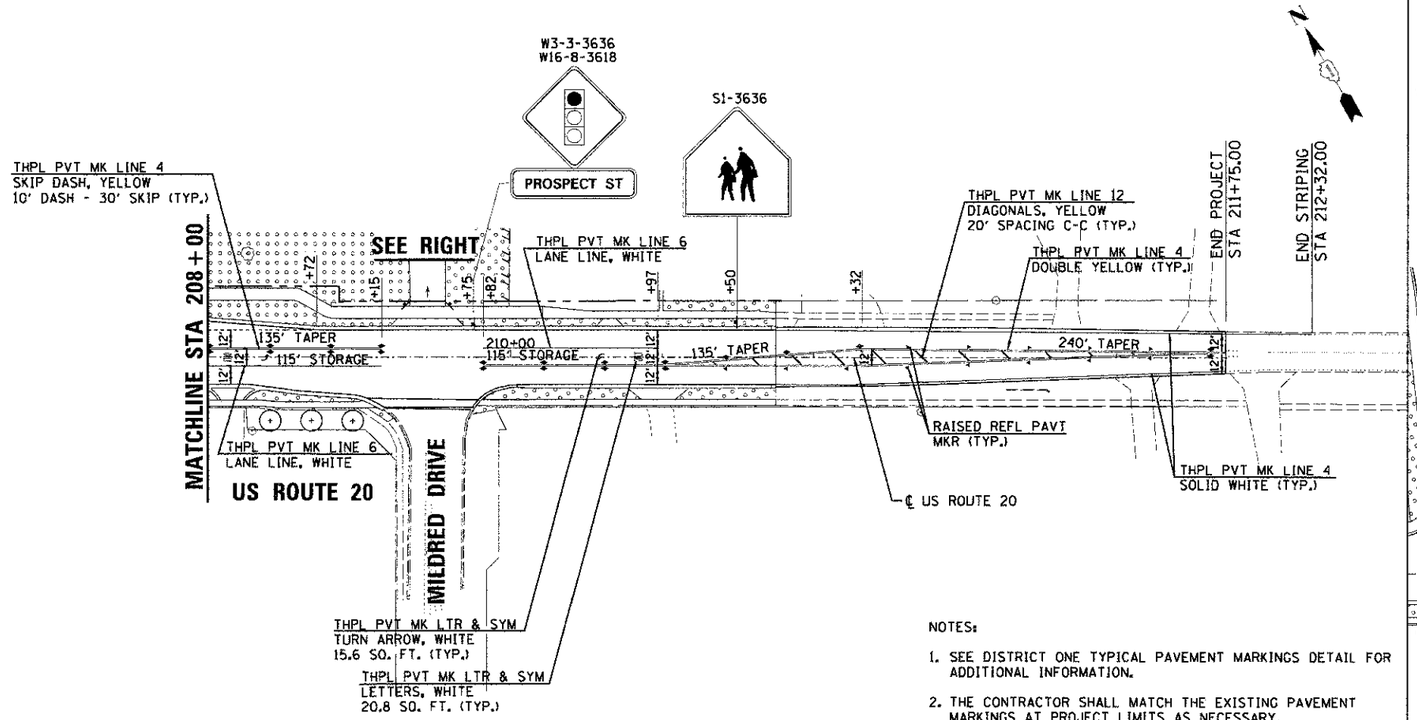

NOTES:

1. SEE DISTRICT ONE TYPICAL PAVEMENT MARKINGS DETAIL FOR ADDITIONAL INFORMATION.
2. THE CONTRACTOR SHALL MATCH THE EXISTING PAVEMENT MARKINGS AT PROJECT LIMITS AS NECESSARY.

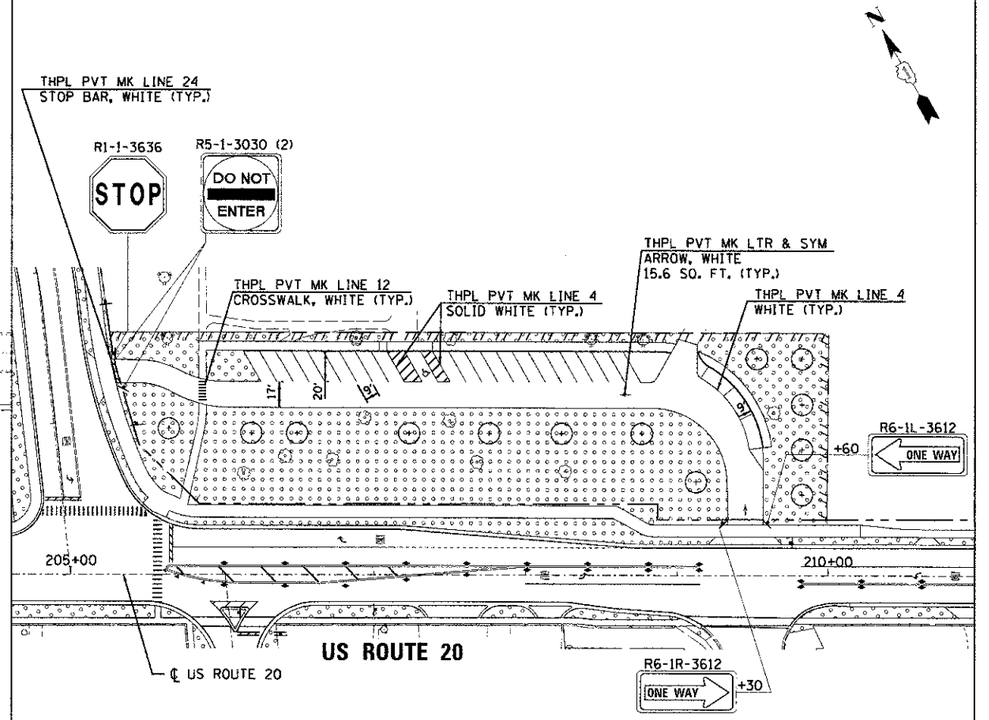

USER NAME = spernal	DESIGNED DCJ	REVISED -	
	DRAWN SMP	REVISED -	
PLOT SCALE = 1' = 50'	CHECKED - TEH	REVISED -	
PLOT DATE = 3/22/2013	DATE - 2/5/13	REVISED -	

HRGreen.com
Illinois Professional Design Firm
184-001322

STATE OF ILLINOIS
DEPARTMENT OF TRANSPORTATION

PAVEMENT MARKING, SIGNING, AND RESTORATION PLAN
U.S. ROUTE 20

SCALE: 1" = 50' | SHEET NO. 1 OF 3 SHEETS | STA. 198+06.00 TO STA. 211+75.00

F.A.U. RTE.	SECTION	COUNTY	TOTAL SHEETS	SHEET NO.
4087	98-0024-00-WR	MCHENRY	115	56
		CONTRACT NO. 63532		
FED. ROAD DIST. NO.	ILLINOIS	FED. AID PROJECT		

PLAN / PROFILE — SURVEYED, PLOTTED, ALIGNMENT, GRADES CHECKED, NOTE BOOK, NO., DATE, BY, STRUCTURE NO/ATHIS CHKD, CADD FILE NAME

COMPANY NAME:
PROJECT CONTACT:
DATE PLOTTED: 3/22/2013 11:35:35 AM
FILE NAME: d:\81.cad\...\us20.dgn
PLOT DRIVER: pdf.prj
PEN TABLE: pass.standard-trans - Copy.tbl