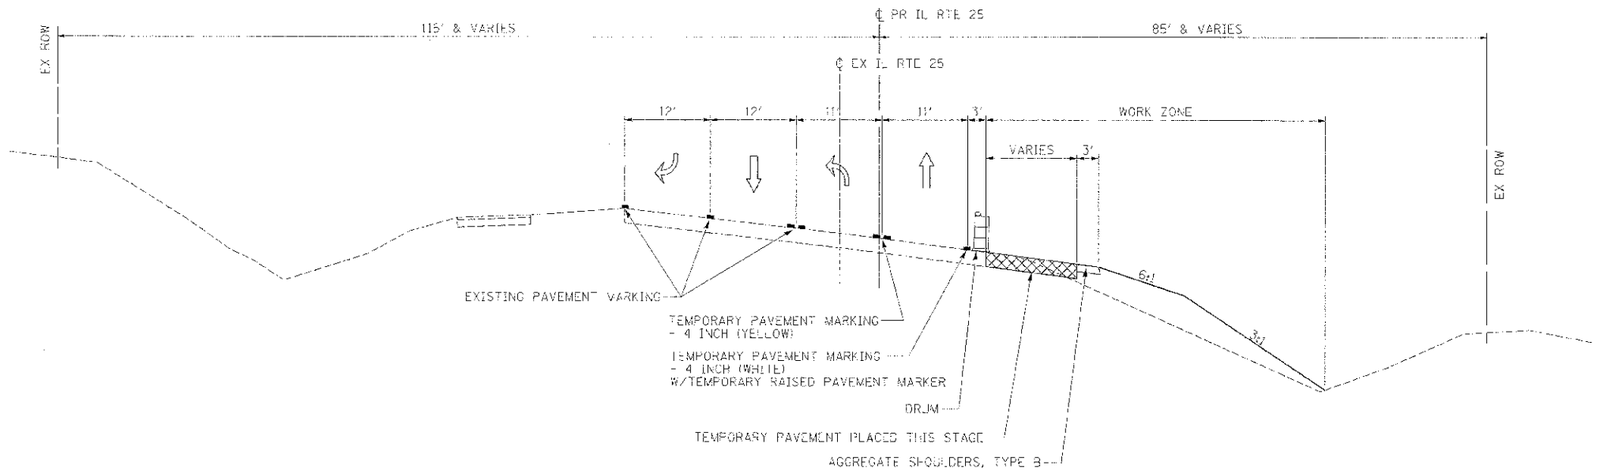

PRE STAGE
IL RTE 25

STA. 125+63 TO STA. 130+34

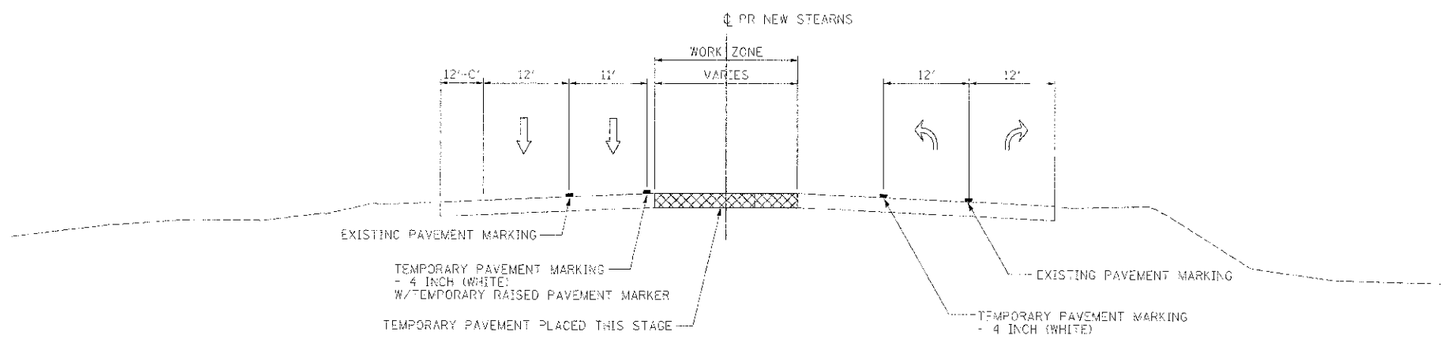

PRE STAGE
STEARNS RD

STA. 603+69 TO STA. 607+88

FILE NAME =	DESIGNED - AAA	REVISED -	benesch engineers - scientists - planners	STATE OF ILLINOIS DIVISION OF TRANSPORTATION	MAINTENANCE OF TRAFFIC TYPICAL SECTION – PRE STAGE	F.A.U. RTE.	SECTION	COUNTY	TOTAL SHEETS / SHEET NO.
USER NAME =	DRAWN - TMB	REVISED -				361	06-00214-18-RP	KANE	451 / 1
	CHECKED - JMM	REVISED -						CONTRACT NO. 63598	
PLOT DATE = 2/26/2013	DATE - 01/18/2013	REVISED -			SCALE: NTS / SHEET NO. 9 OF 61 SHEETS / STA. TO STA.			ILLINOIS FED. AID PROJECT	