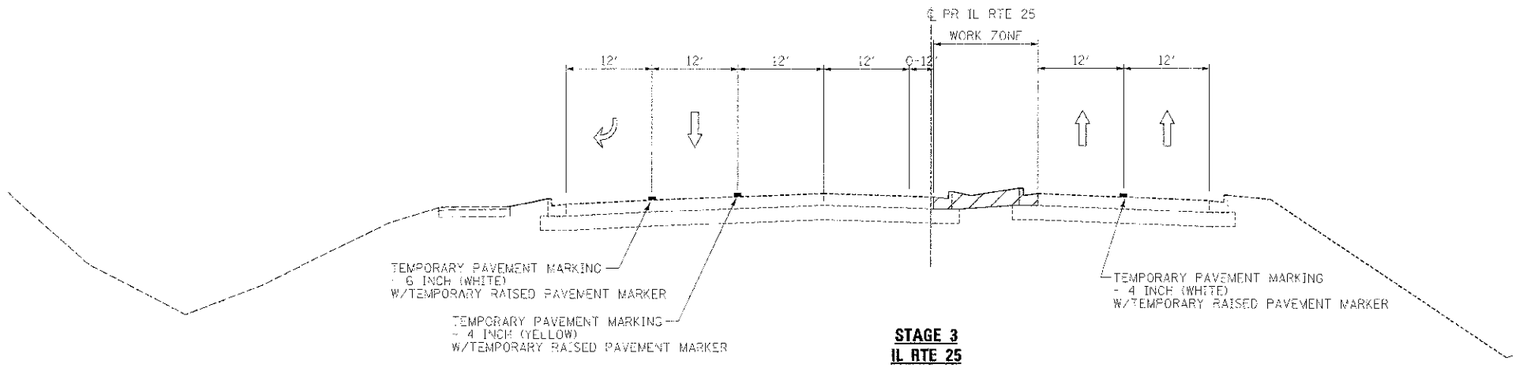

STAGE 3
IL RTE 25

STA. 132+19 TO STA. 142+40

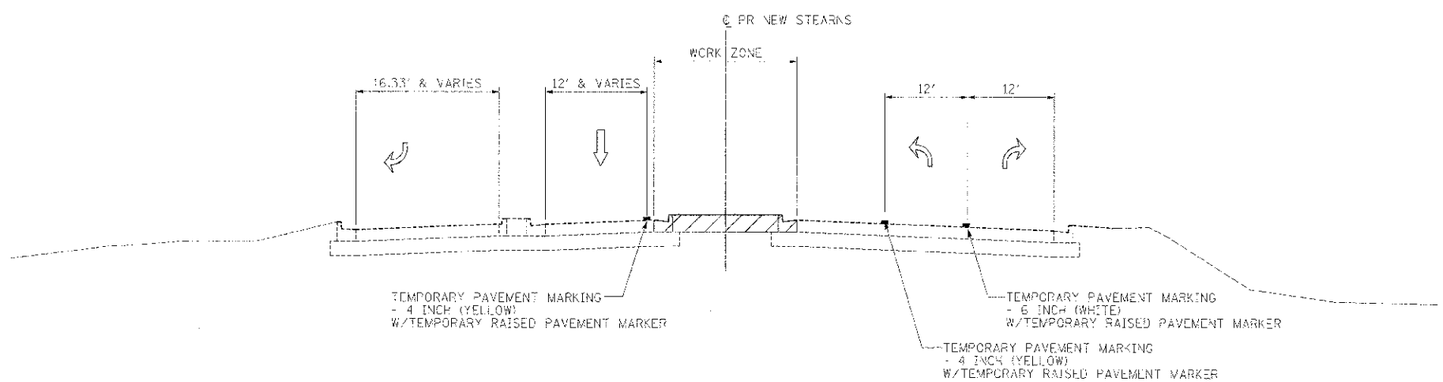

STAGE 3
STEARNS RD

STA. 606+39 TO STA. 606+92

FILE NAME =	DESIGNED - AAA	REVISED -	benesch engineers · scientists · planners	STATE OF ILLINOIS DIVISION OF TRANSPORTATION	MAINTENANCE OF TRAFFIC TYPICAL SECTION - STAGE 3	F.A.P. RTE.	SECTION	COUNTY	TOTAL SHEETS	SHEET NO.
...\D63598-sht-mot-typ-i125-14.dgn	DRAWN - TMB	REVISED -				361	06-00214-18-RP	KANE	451	119
USER NAME = tblank	CHECKED - JMM	REVISED -						CONTRACT NO. 63598		
PLOT DATE = 2/26/2013	DATE - 01/18/2013	REVISED -			SCALE: NTS / SHEET NO. 57 OF 61 SHEETS / STA. / TO STA.			ILLINOIS FED. AID PROJECT		