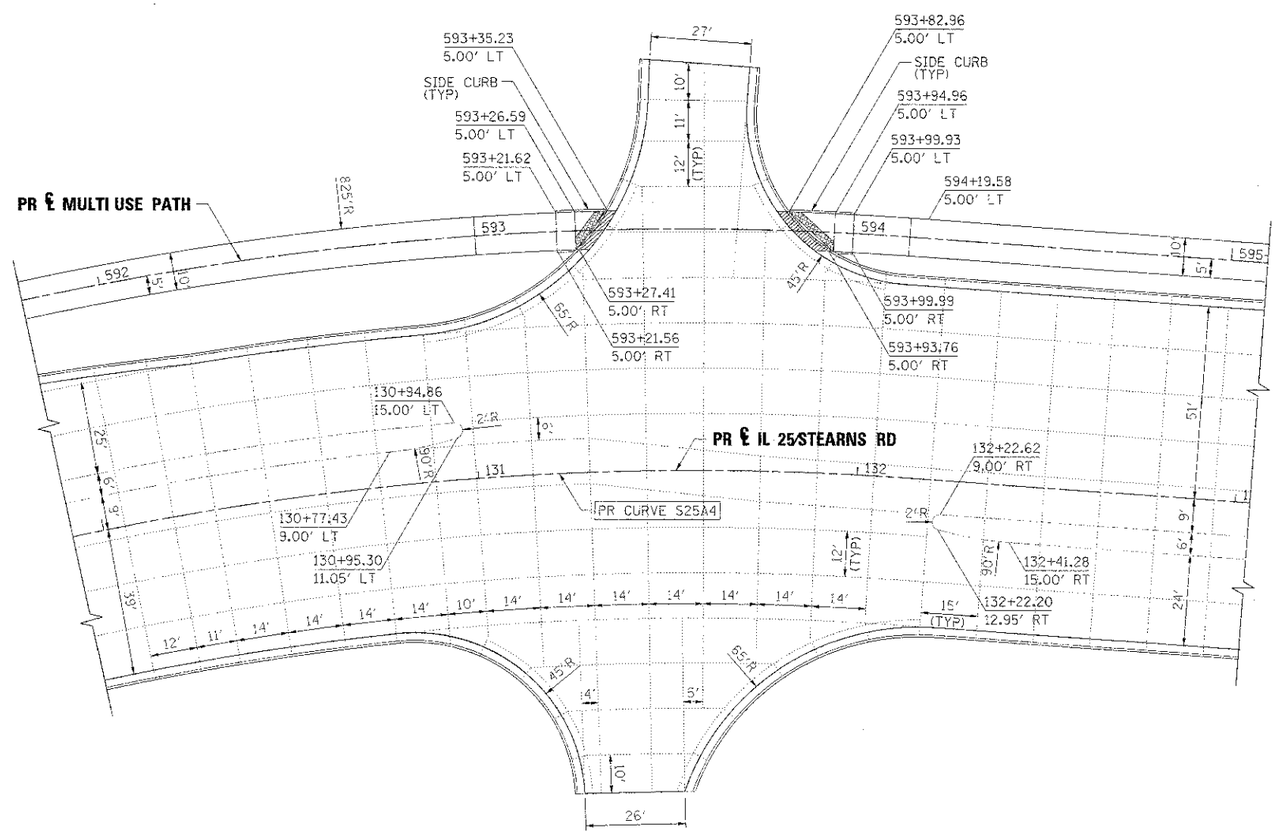

NOTES:

1. SEPERATION JOINT WITH SLEEPER SLAB SHALL BE CONSTRUCTED IN ACCORDANCE WITH IDOT DISTRICT 1 DETAIL BD-52.

2. SEE HIGHWAY STANDARDS 420101 AND 420106 FOR SPACING OF TRANSVERSE JOINTS.

FILE NAME = ...\D183590-sht-intersec-det-drv.dgn	DESIGNED - AAF	REVISED -	benesch engineers · scientists · planners	STATE OF ILLINOIS DIVISION OF TRANSPORTATION	INTERSECTION DETAILS DRIVEWAYS	F.A.P. RTE. 361	SECTION 06-00214-18-RP	COUNTY KANE	TOTAL SHEETS 451 / SHEET NO. 198
USER NAME = dblank	DRAWN - TMB	REVISED -						CONTRACT NO. 63598	
PLOT DATE = 1/17/2013	CHECKED - JMM	REVISED -			SCALE: 1"=20' | SHEET NO. 8 OF 9 SHEETS | STA. TO STA.		ILLINOIS FED. AID PROJECT		
	DATE - 01/18/2013	REVISED -							