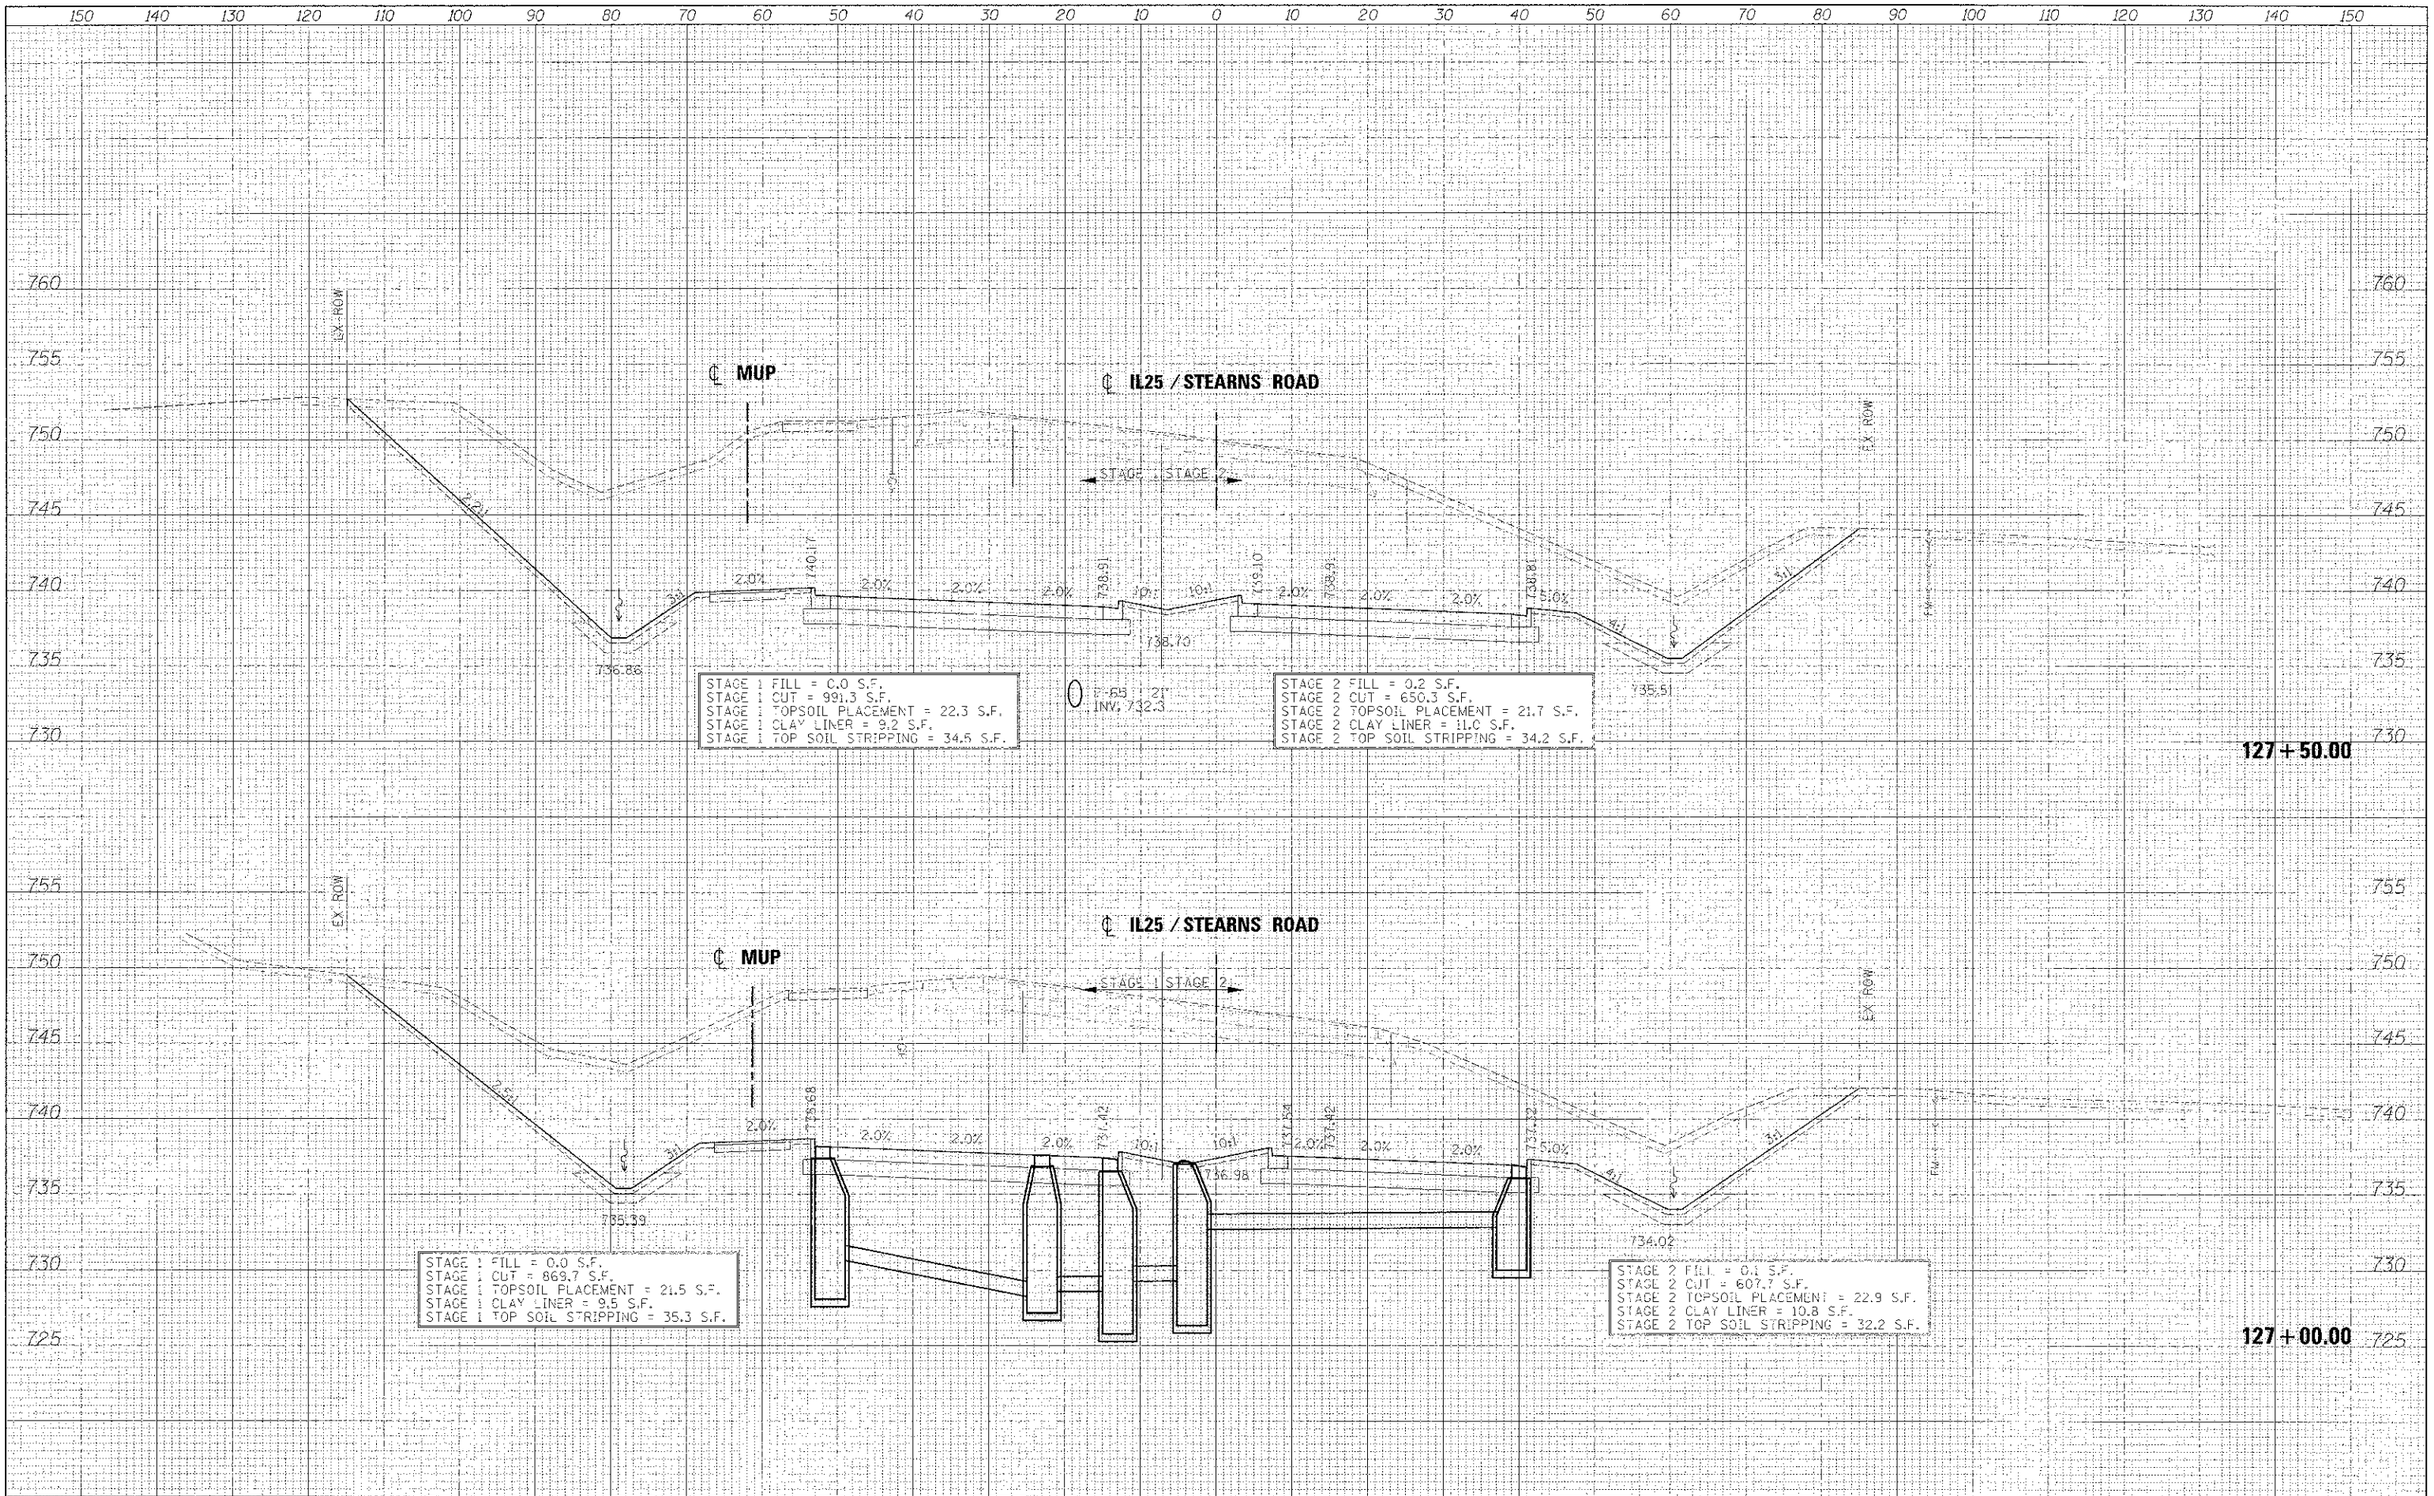

FILE NAME = ...\D163598-3411.25STNS-xsec.dgn	DESIGNED - AFS	REVISED -	benesch engineers · scientists · planners	STATE OF ILLINOIS DIVISION OF TRANSPORTATION	CROSS SECTIONS IL 25/STEARNS RD
USER NAME = tblank	DRAWN - TMB	REVISED -			
PLOT DATE = 1/17/2013	CHECKED - JMM	REVISED -			
	DATE - 01/18/2013	REVISED -			SCALE: H 1"=10', V 1"=5' SHEET NO. 25 OF 43 SHEETS STA. 127+00.00 TO STA. 127+50.00

F.A.P. RTE.	SECTION	COUNTY	TOTAL SHEETS	SHEET NO.
361	06-00214-18-RP	KANE	451	382

CONTRACT NO. 63598

ILLINOIS FED. AID PROJECT