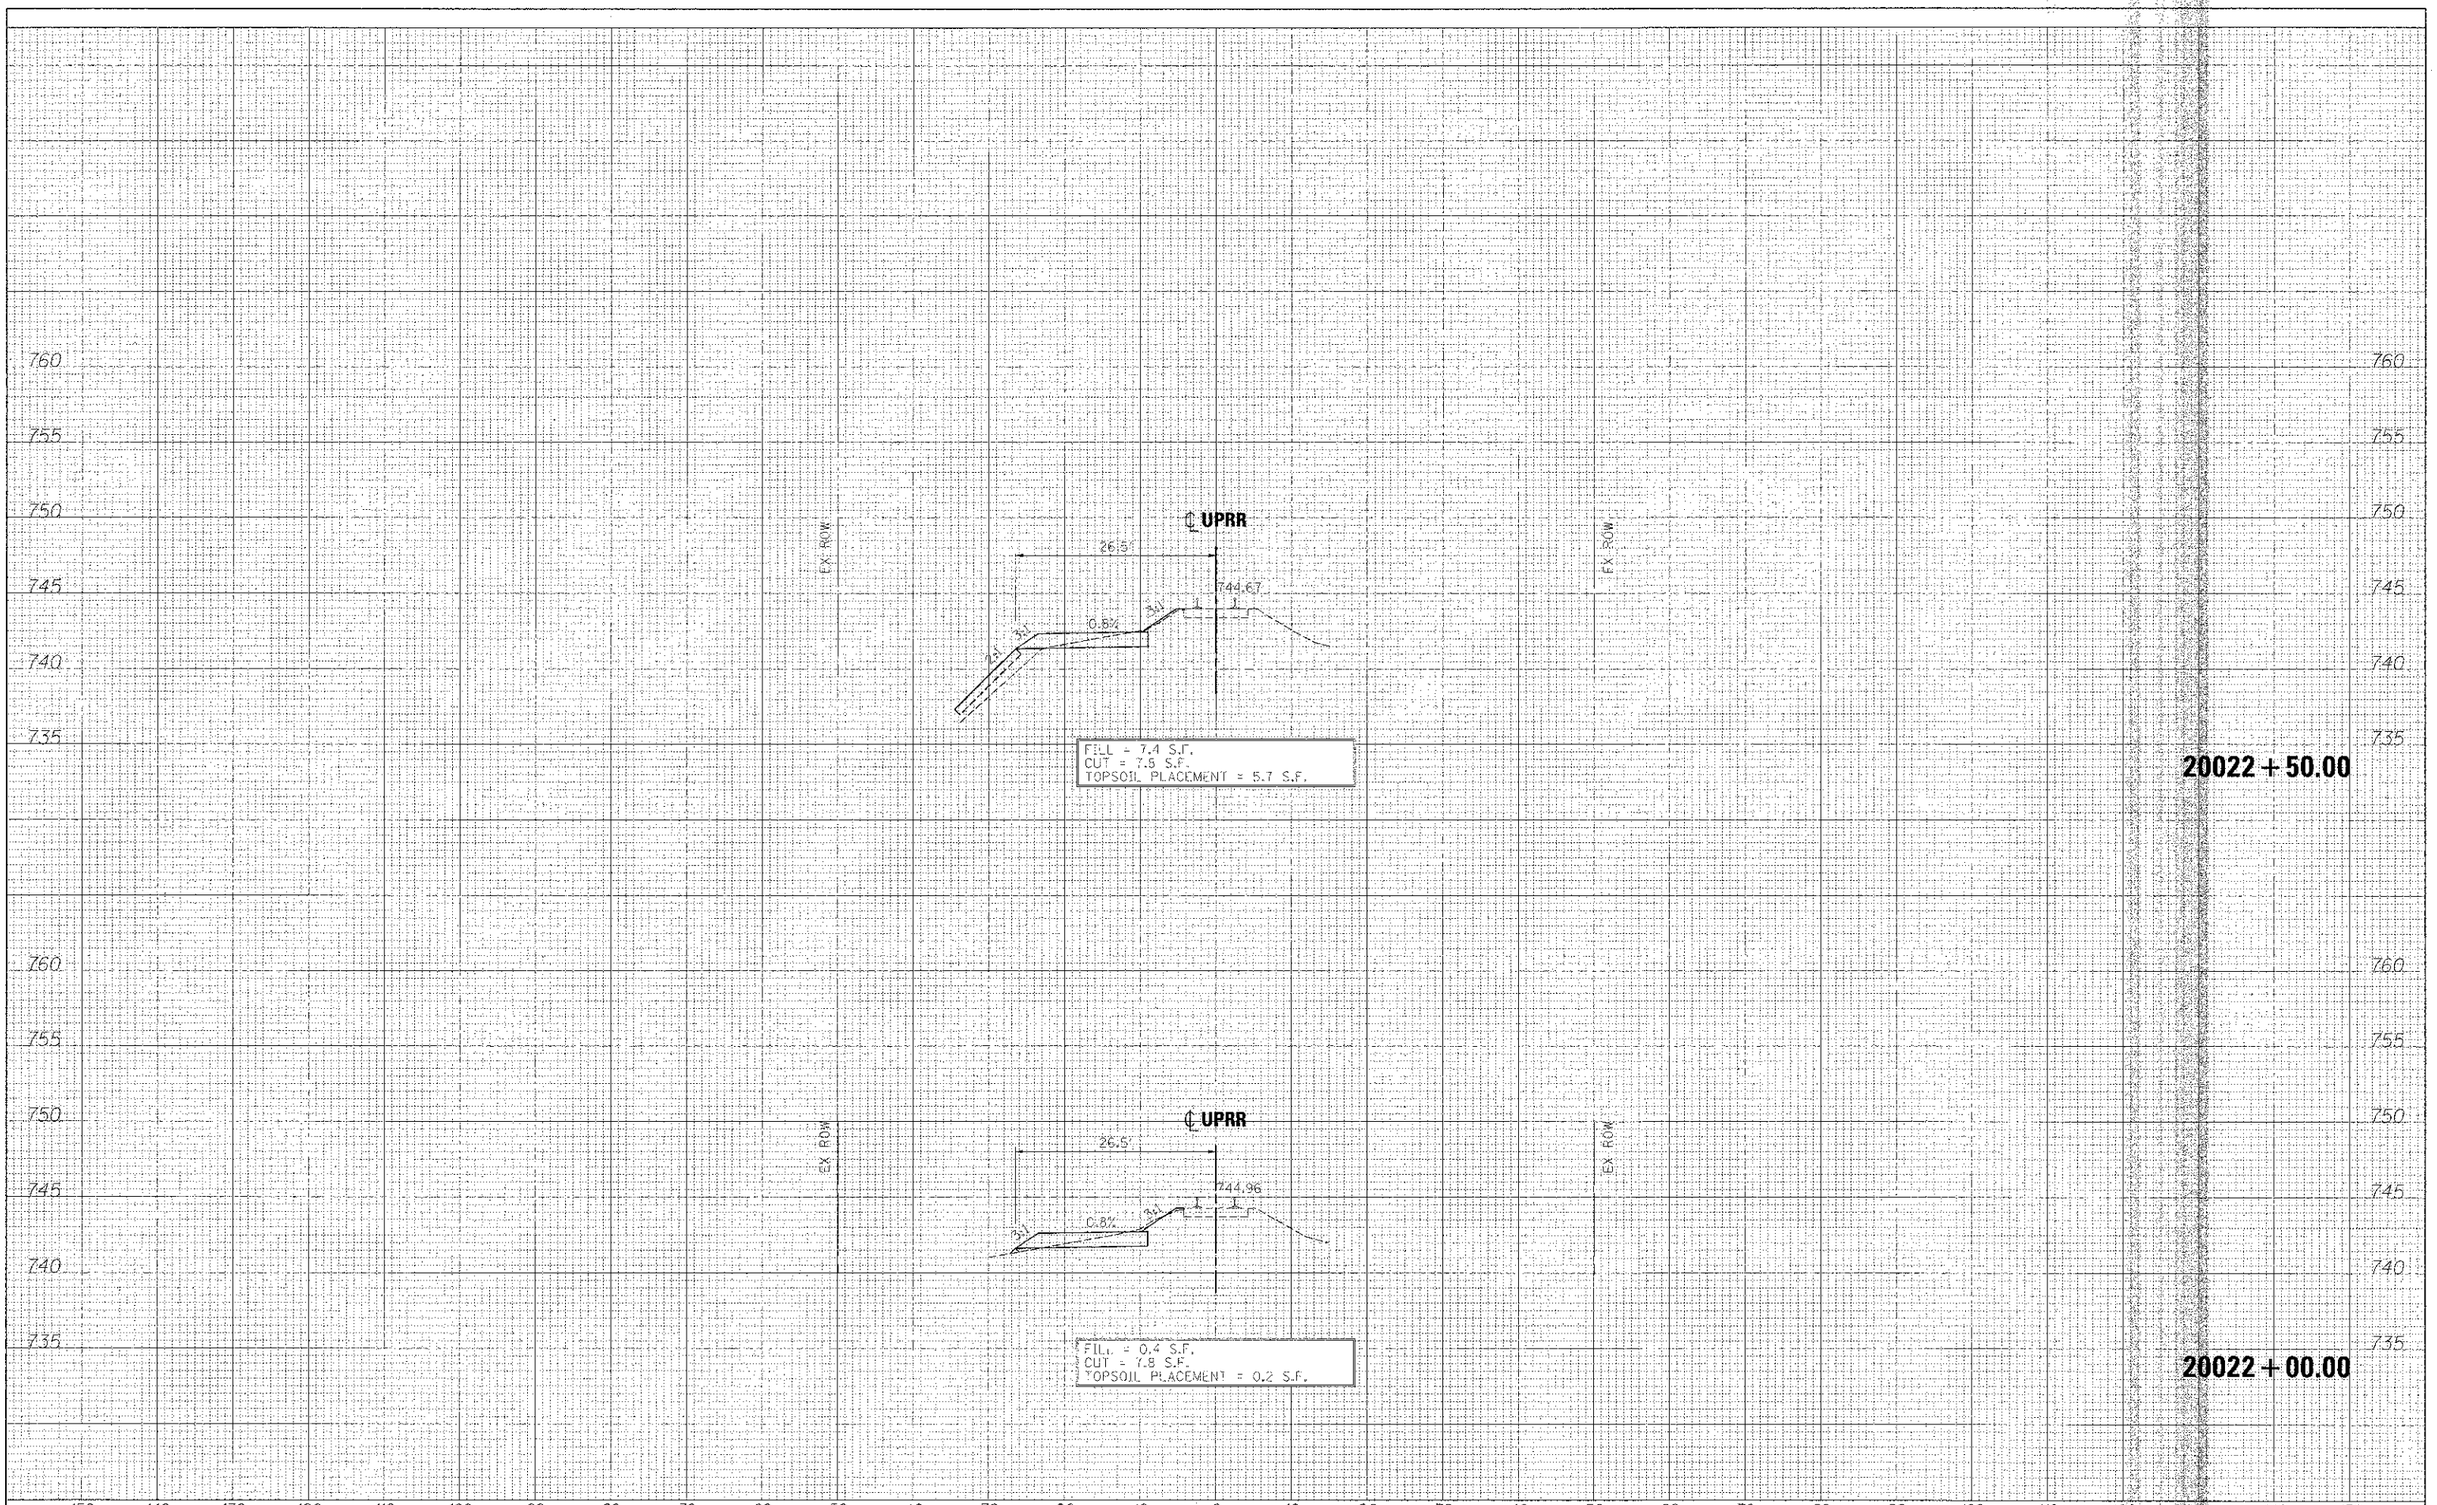

FILE NAME - ...\D163598-34UPRR-FINAL-xsec.dgn	DESIGNED - AFS	REVISED -	benesch engineers · scientists · planners	STATE OF ILLINOIS DIVISION OF TRANSPORTATION	CROSS SECTIONS UPRR	F.A.P. RTE. 361	SECTION 06-00214-18-PP	COUNTY KANE	TOTAL SHEETS 451	SHEET NO. 440
USER NAME - tblank	DRAWN - TMB	REVISED -						CONTRACT NO. 63598		
PLOT DATE = 1/17/2013	CHECKED - JMM	REVISED -			SCALE: H 1"=10', V 1"=5'	SHEET NO. 18 OF 22 SHEETS	STA. 20022+00.00 TO STA. 20022+50.00	ILLINOIS FED. AID PROJECT		
	DATE - 01/18/2013	REVISED -								