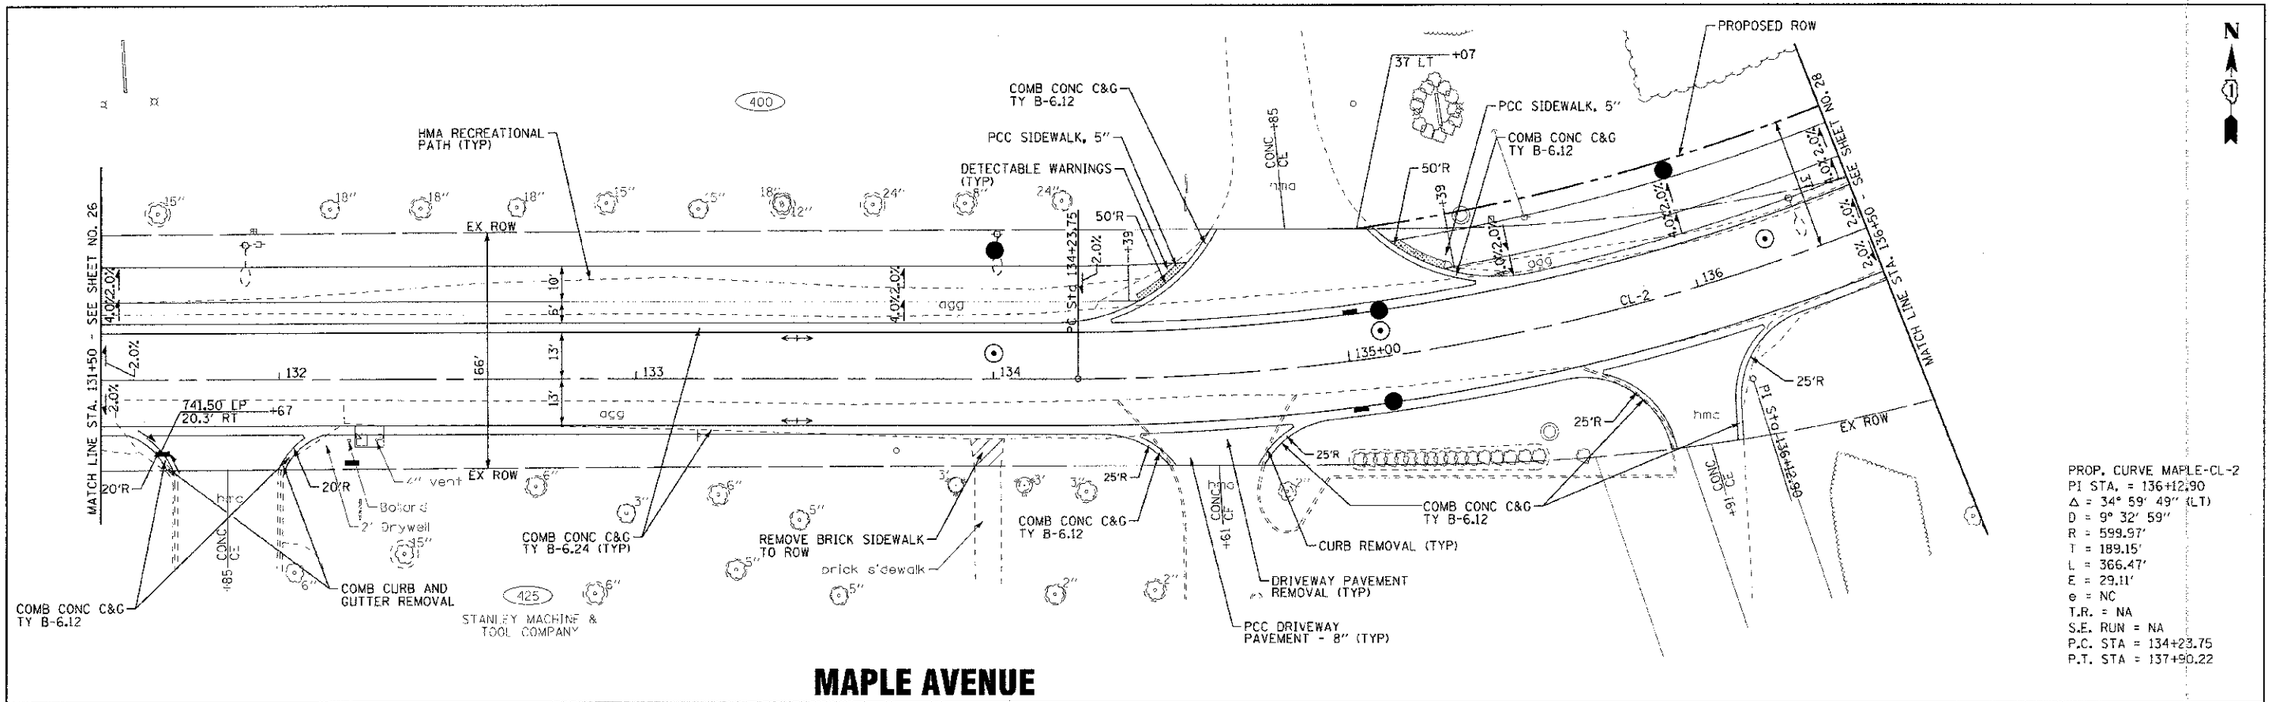


# MAPLE AVENUE

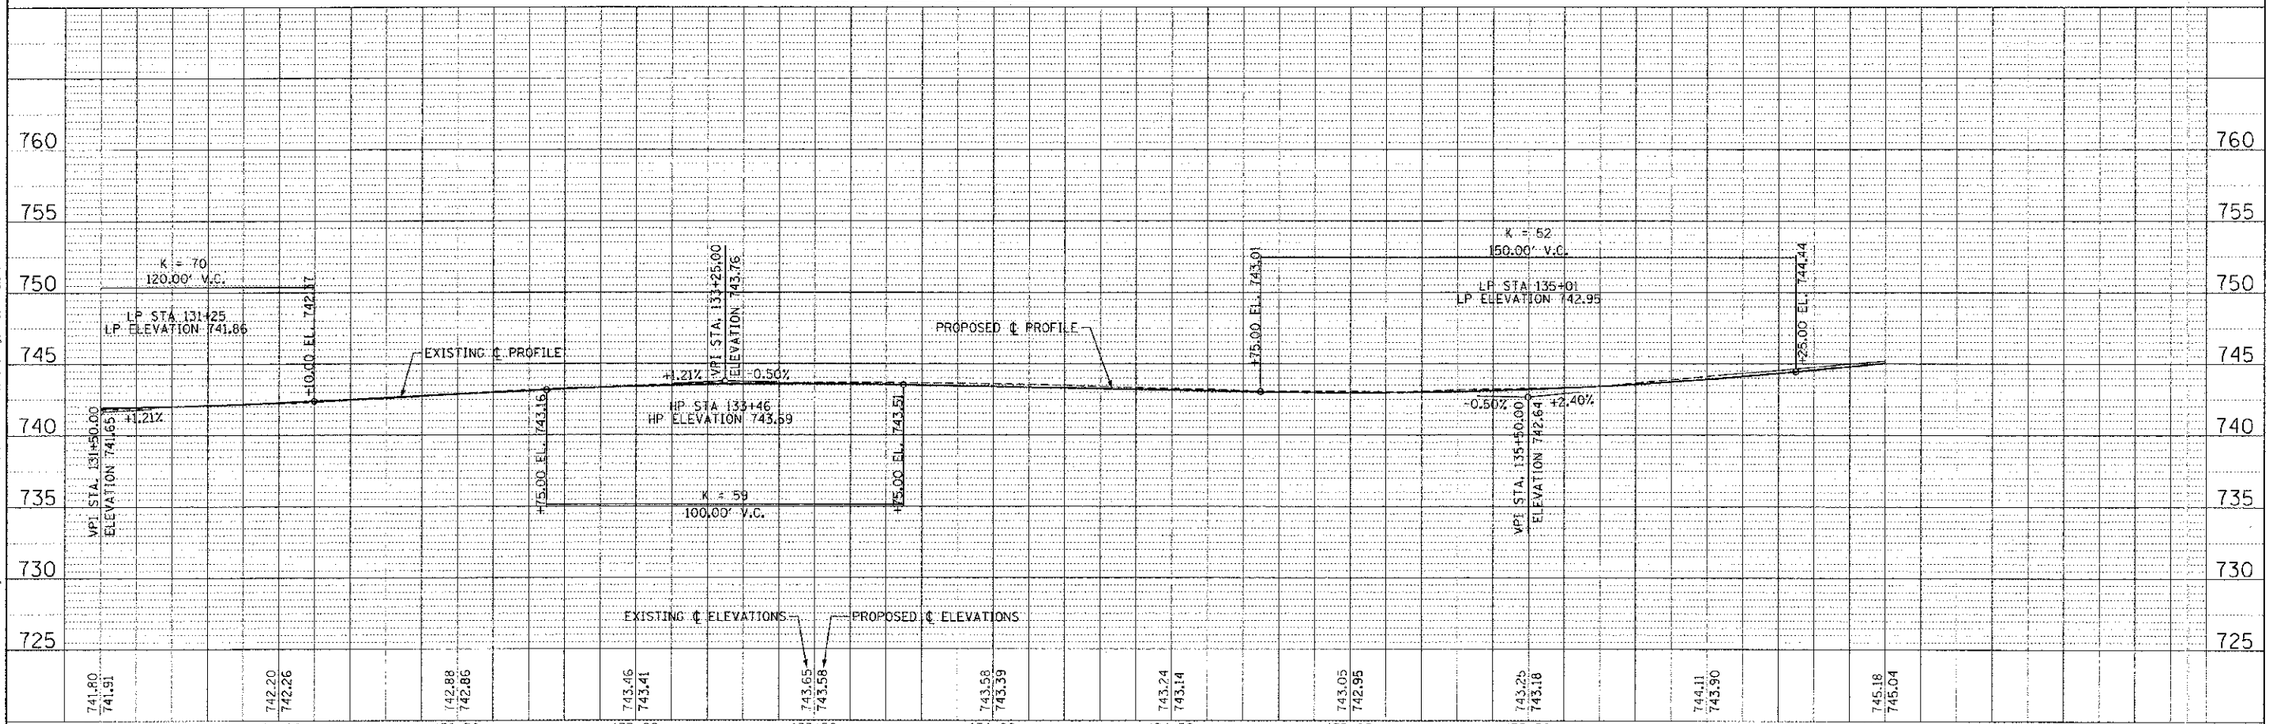


| | | | | | | | |
|---|---|---|---|---|---|---|---|
| BAXTER & WOODMAN Consulting Engineers | DESIGNED - DJS | REVISED - PER IDOT 10/19/12 | STATE OF ILLINOIS DEPARTMENT OF TRANSPORTATION | GEOMETERIC PLAN AND PROFILE MAPLE AVENUE | F.A. RTE. | SECTION | COUNTY | TOTAL SHEETS | SHEET NO. |
| | DRAWN - JKB | REVISED - | | | 4006 | 95-00049-00-PV | KANE | 138 | 27 |
| | CHECKED - RWL | REVISED - | | | | | | CONTRACT NO. 63745 | |
| | DATE 06/20/12 | FILE - 110994 PP5.sht | | SCALE: H: 1"=20' V: 1"=5' STA. 131+50 TO STA. 136+50 | FED. ROAD DIST. NO. 1 | ILLINOIS | FED. AID PROJECT M-8003 (095) | | |

COPYRIGHT © 2012 BY BAXTER & WOODMAN, INC.
ALL RIGHTS RESERVED - PROPRIETARY INFORMATION
LICENSE NO. - 184-001271 EXPIRES 4/30/2013
2/5/2013 3:40:48 PM