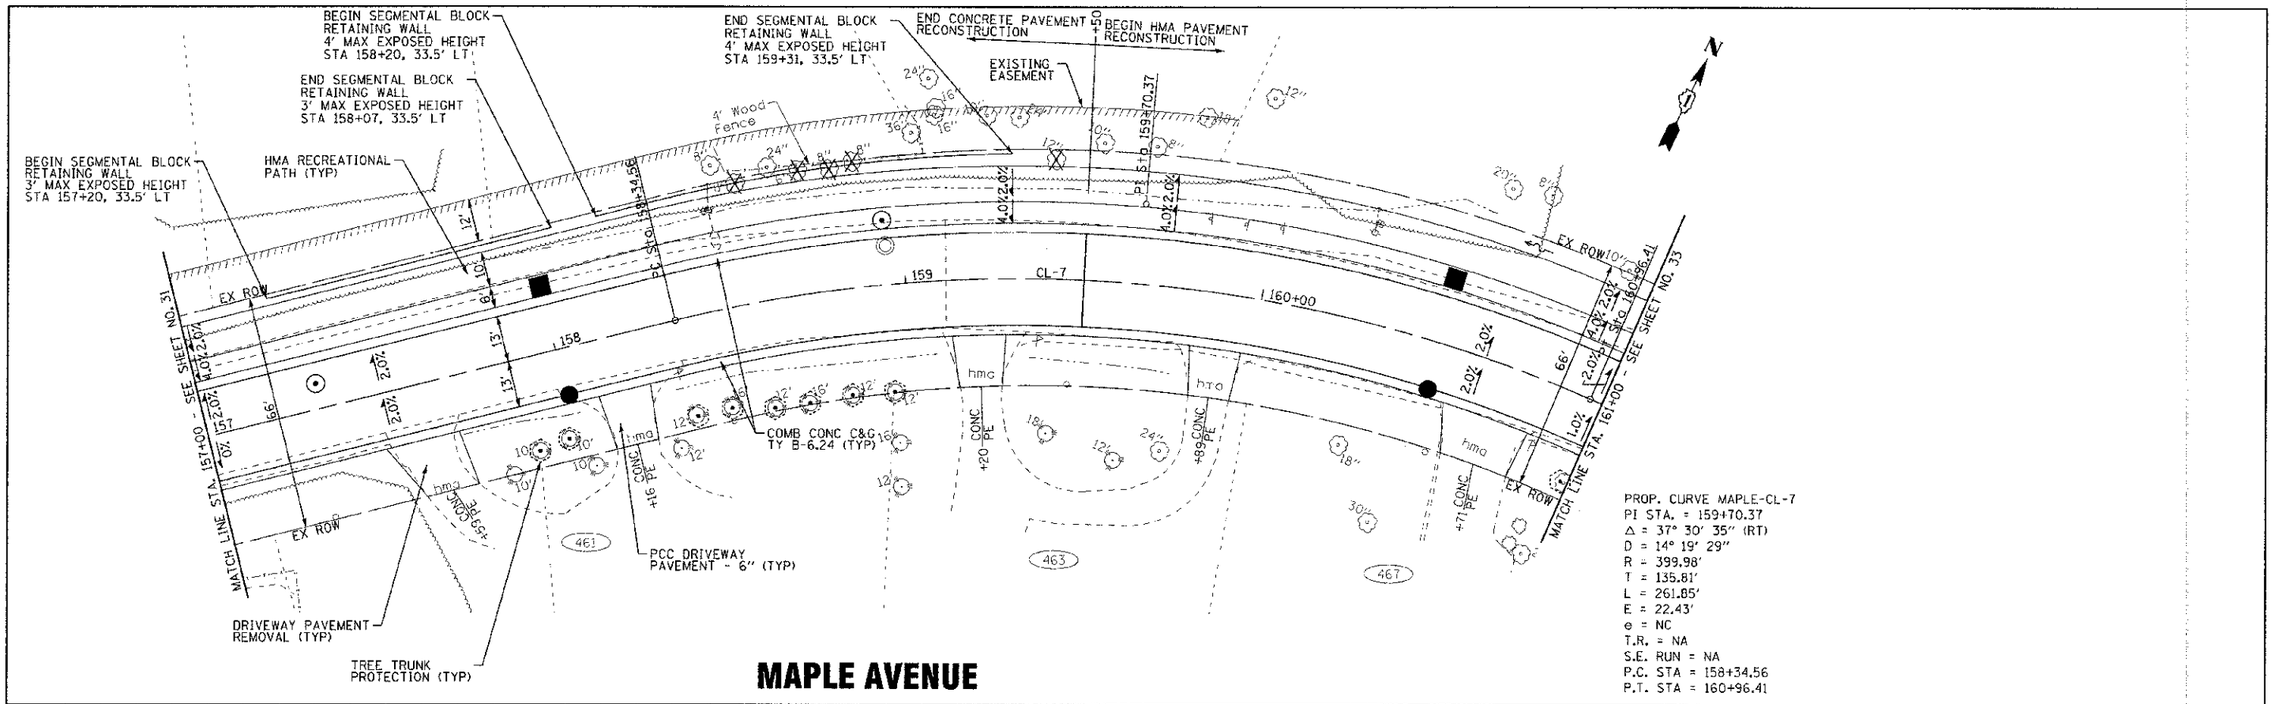

PROP. CURVE MAPLE-CL-7
PI STA. = 159+70.37
Δ = 37° 30' 35" (RT)
D = 14° 19' 29"
R = 399.98'
T = 135.81'
L = 261.85'
E = 22.43'
e = NC
T.R. = NA
S.E. RUN = NA
P.C. STA = 158+34.56
P.T. STA = 160+96.41

MAPLE AVENUE

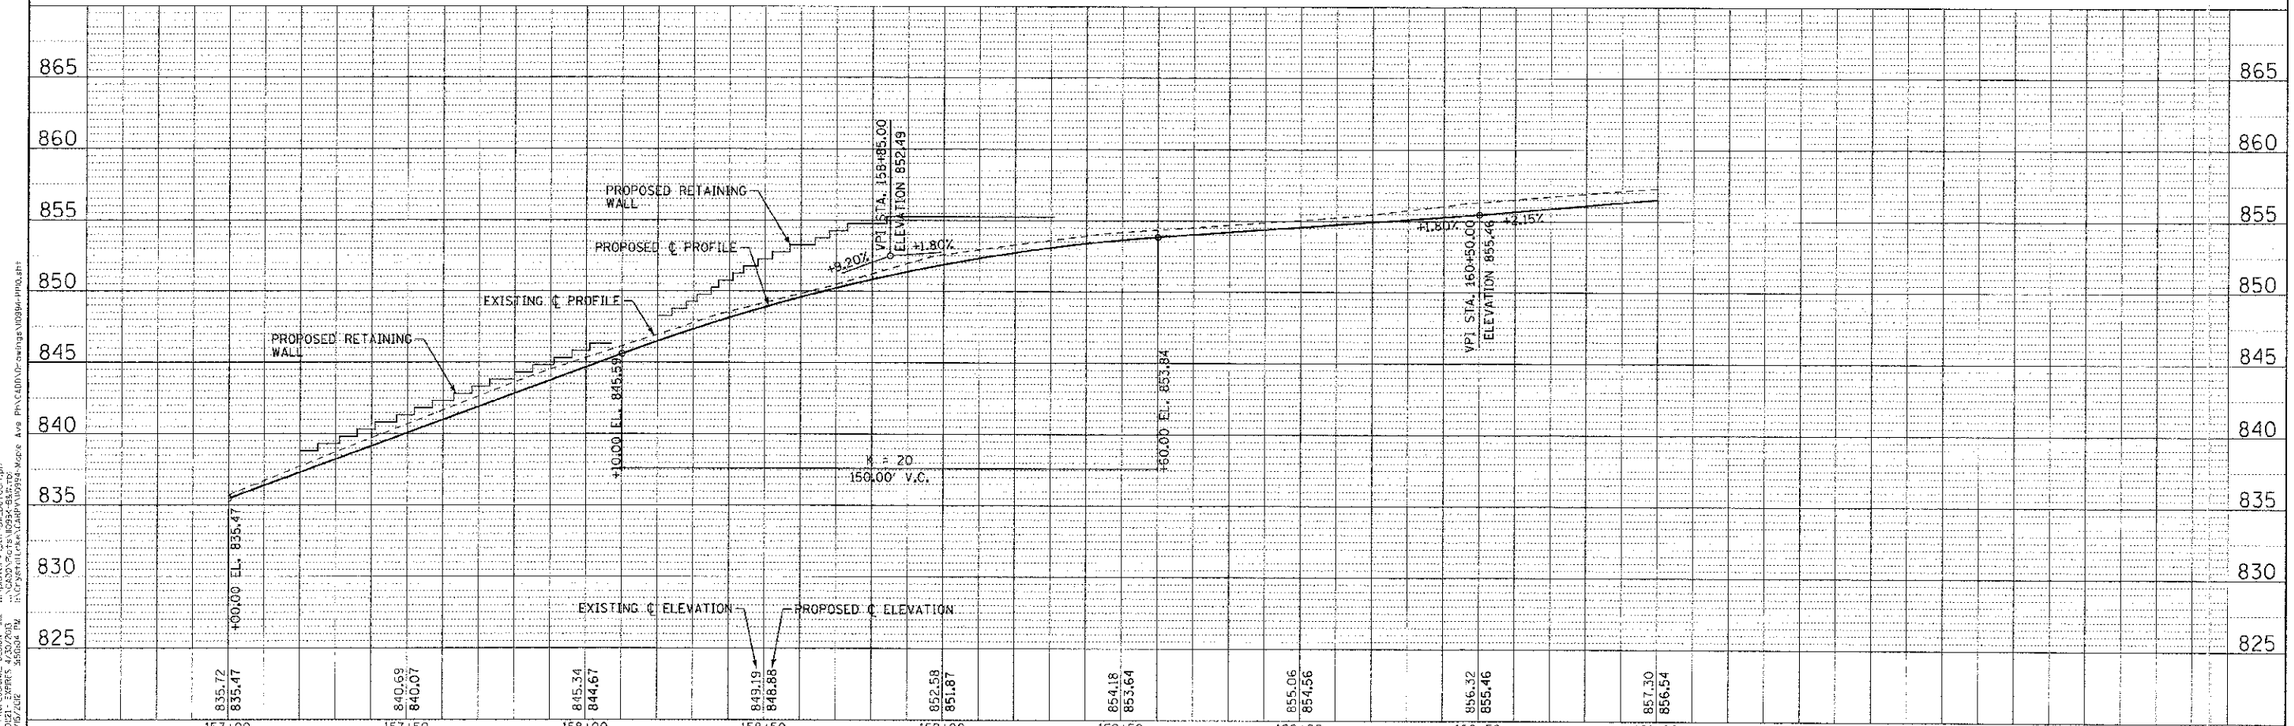

DESIGNED - DJS	REVISED - PER IDOT 10/19/12	STATE OF ILLINOIS DEPARTMENT OF TRANSPORTATION	GEOMETERIC PLAN AND PROFILE MAPLE AVENUE
DRAWN - UKB	REVISED -		
CHECKED - RWL	REVISED -		
DATE 06/20/12	FILE - 110994-PP10.sht		SCALE: H: 1"=20' V: 1"=5' STA.157+00 TO STA.161+00

F.A. RTE.	SECTION	COUNTY	TOTAL SHEETS	SHEET NO.
4006	95-00049-00-PV	KANE	138	32
		CONTRACT NO. 63745		
FED. ROAD DIST. NO. 1	ILLINOIS FED. AID PROJECT M-8003(095)			

COPYRIGHT © 2012 BY BAXTER & WOODMAN, INC.
STATE OF ILLINOIS - PROFESSIONAL DESIGN FIRM
LICENSE NO. 184-001211 - EXPIRES 4/30/2013
LICENSE NO. 184-001211 - EXPIRES 4/30/2013
23JUNE 2012 05:59:04 PM
C:\Users\Staff-dk\Default.pir
\\CAD\Projects\110994-PP&E.ctb
N:\Projects\Maple\CADD\110994-Maple Ave PH\CADD\Drawings\110994-PP10.sht