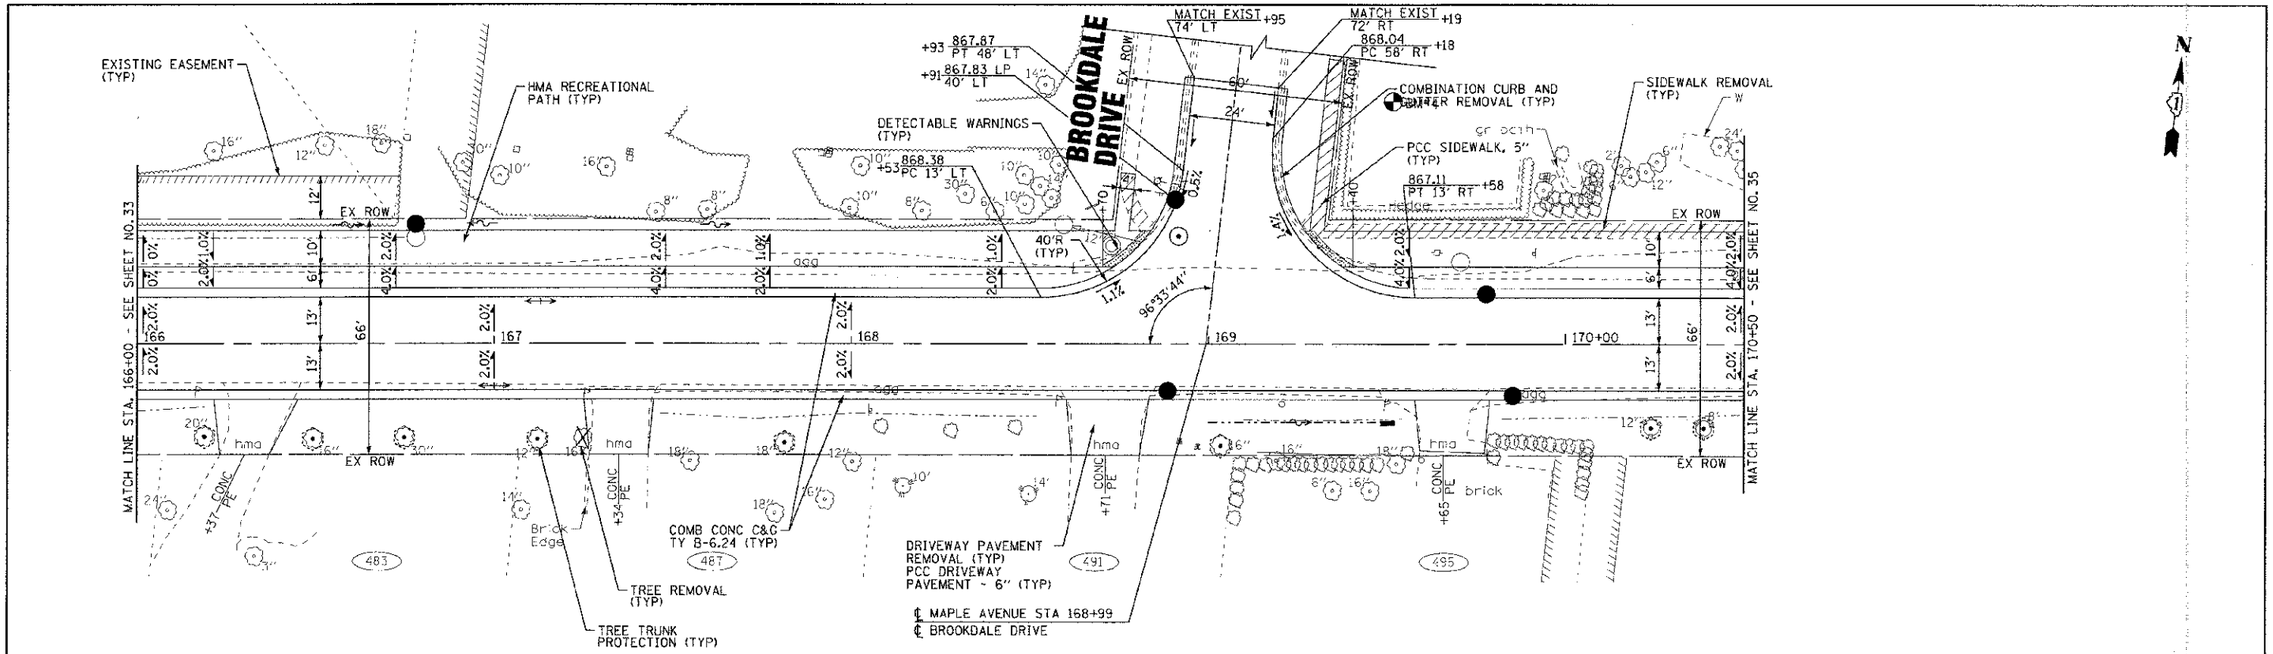

MAPLE AVENUE

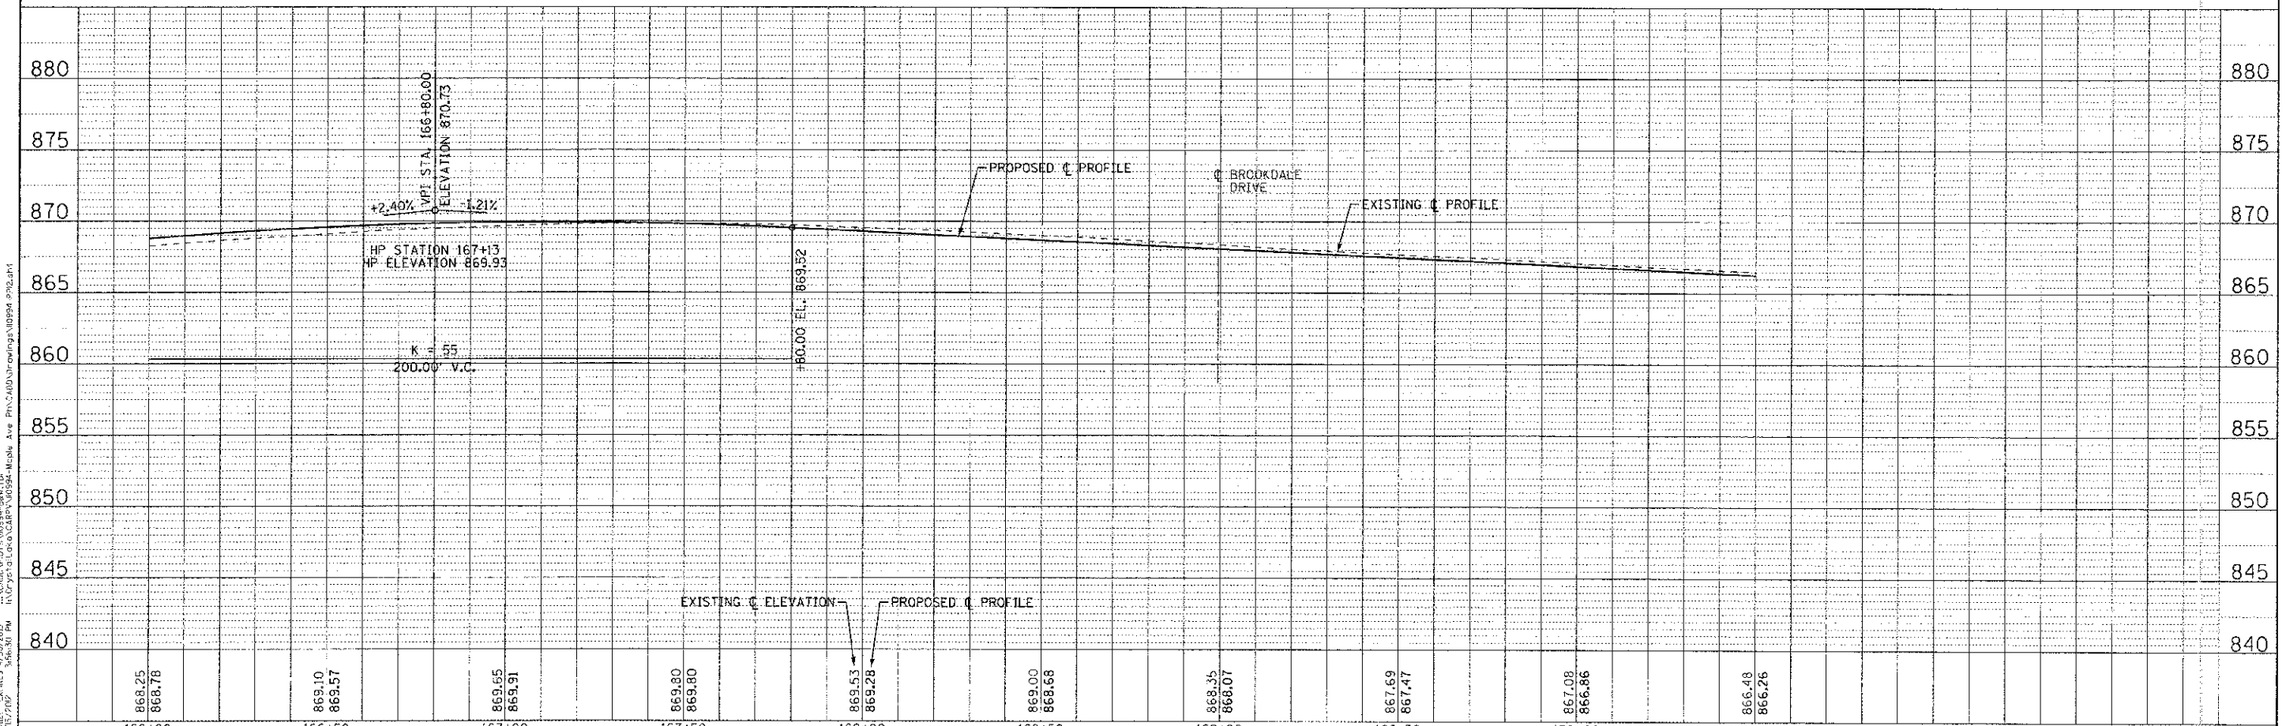

COPYRIGHT © 2012 BY BAXTER & WOODMAN, INC.
STATE OF ILLINOIS - DEPARTMENT OF TRANSPORTATION
LICENSE NO: - 184-001821 - EXPIRES 4/30/2013
23.0x36
\\bwdfsnv\pdf-FW Data\plot
\\CADD\P-Drive\10994-Maple Ave PH-2\400\Drawings\110994 PP12.dgn
M:\Projects\Geneva\CADD\10994-Maple Ave PH-2\400\Drawings\110994 PP12.dgn
07/17/2012 9:46:30 PM

DESIGNED - DJS	REVISED - PER IDOT 10/19/12	STATE OF ILLINOIS DEPARTMENT OF TRANSPORTATION	GEOMETERIC PLAN AND PROFILE MAPLE AVENUE
DRAWN - UKB	REVISED -		SCALE: H: 1"=20' V: 1"=5' STA. 166+00 TO STA. 170+50
CHECKED - RWL	REVISED -		
DATE - 06/20/12	FILE 110994 PP12.dgn		

F.A. RTE.	SECTION	COUNTY	TOTAL SHEETS	SHEET NO.
4006	95-00049-00-PV	KANE	138	34
		CONTRACT NO. 63745		
FED. ROAD DIST. NO. 1	ILLINOIS	FED. AID PROJECT M-8003 (095)		