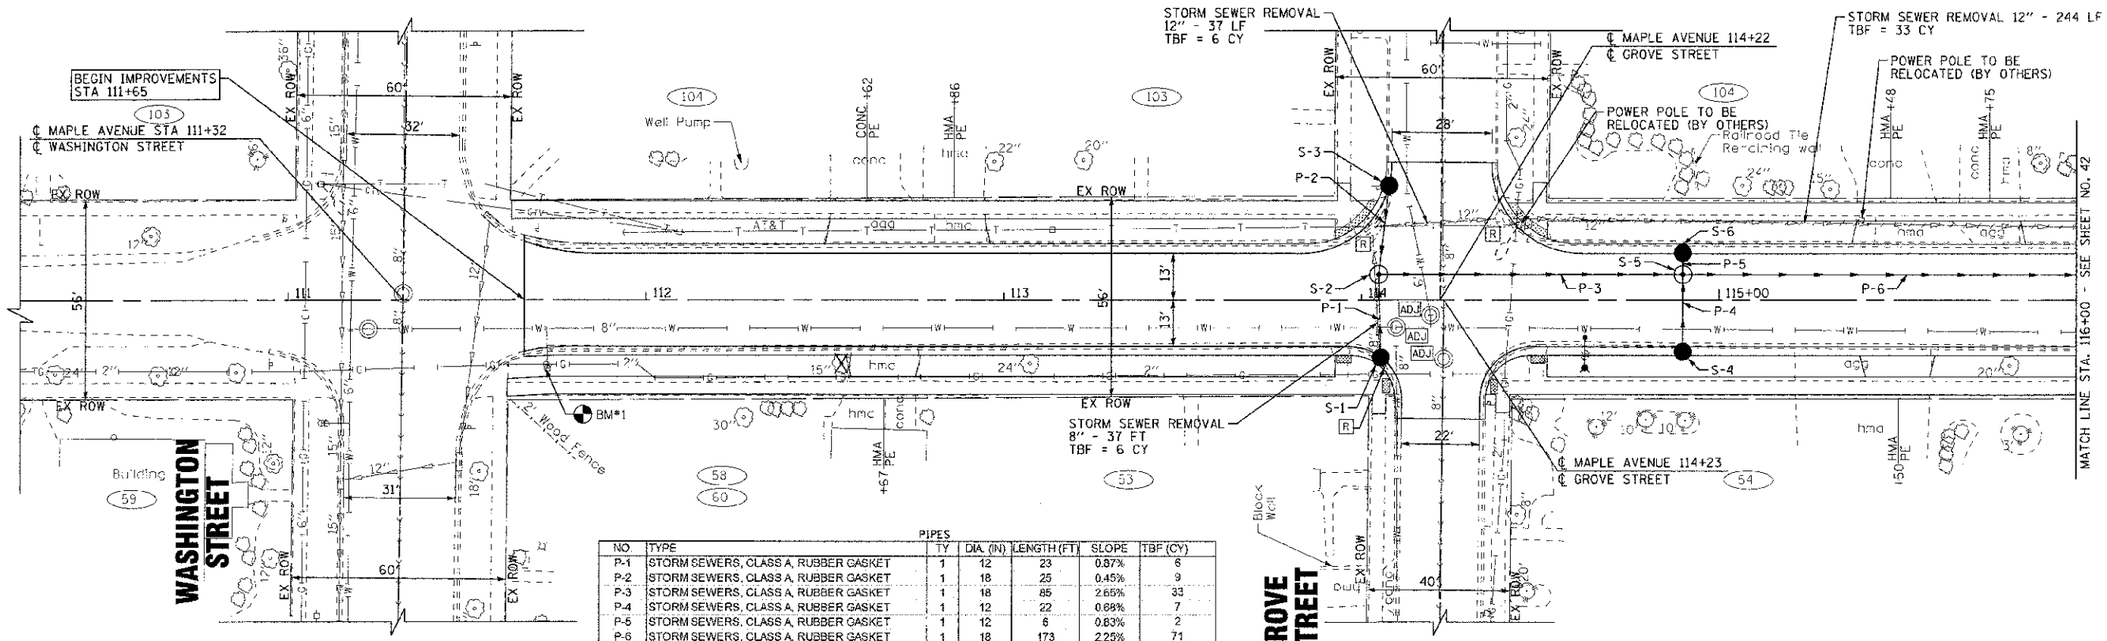

PIPES

NO.	TYPE	TY	DIA. (IN)	LENGTH (FT)	SLOPE	TBF (CY)
P-1	STORM SEWERS, CLASS A, RUBBER GASKET	1	12	23	0.87%	6
P-2	STORM SEWERS, CLASS A, RUBBER GASKET	1	18	25	0.45%	9
P-3	STORM SEWERS, CLASS A, RUBBER GASKET	1	18	85	2.65%	33
P-4	STORM SEWERS, CLASS A, RUBBER GASKET	1	12	22	0.68%	7
P-5	STORM SEWERS, CLASS A, RUBBER GASKET	1	12	6	0.83%	2
P-6	STORM SEWERS, CLASS A, RUBBER GASKET	1	18	173	2.25%	71

STRUCTURES

LABEL	STATION	OFFSET (FT)		TYPE	FRAME	ELEVATION	RIM/EP	Elevation (Invert) (ft)
S-1	114+05	16'	RT	CATCH BASIN TYPE C	T-24 F&G	755.82	EP	752.70 12"N
S-2	114+05	7'	LT	MANHOLE TYPE A, 4'DIA.	T-1 F, C.L.	755.93	RIM	751.84 18"N, 752.50 12"S, 751.74 18"E
S-3	114+08	32'	LT	CATCH BASIN TYPE A, 4'DIA.	T-24 F&G	755.64	EP	751.95 18"S
S-4	114+90	13'	RT	CATCH BASIN TYPE C	T-24 F&G	753.36	EP	750.15 12"N
S-5	114+90	7'	LT	MANHOLE TYPE A, 4'DIA.	T-1 F, C.L.	753.59	RIM	749.39 18"E; 749.49 18"W; 750.00 12"S; 750.35 12"N
S-6	114+90	13'	LT	CATCH BASIN TYPE C	T-24 F&G	753.57	EP	750.40 12"S

MAPLE AVENUE

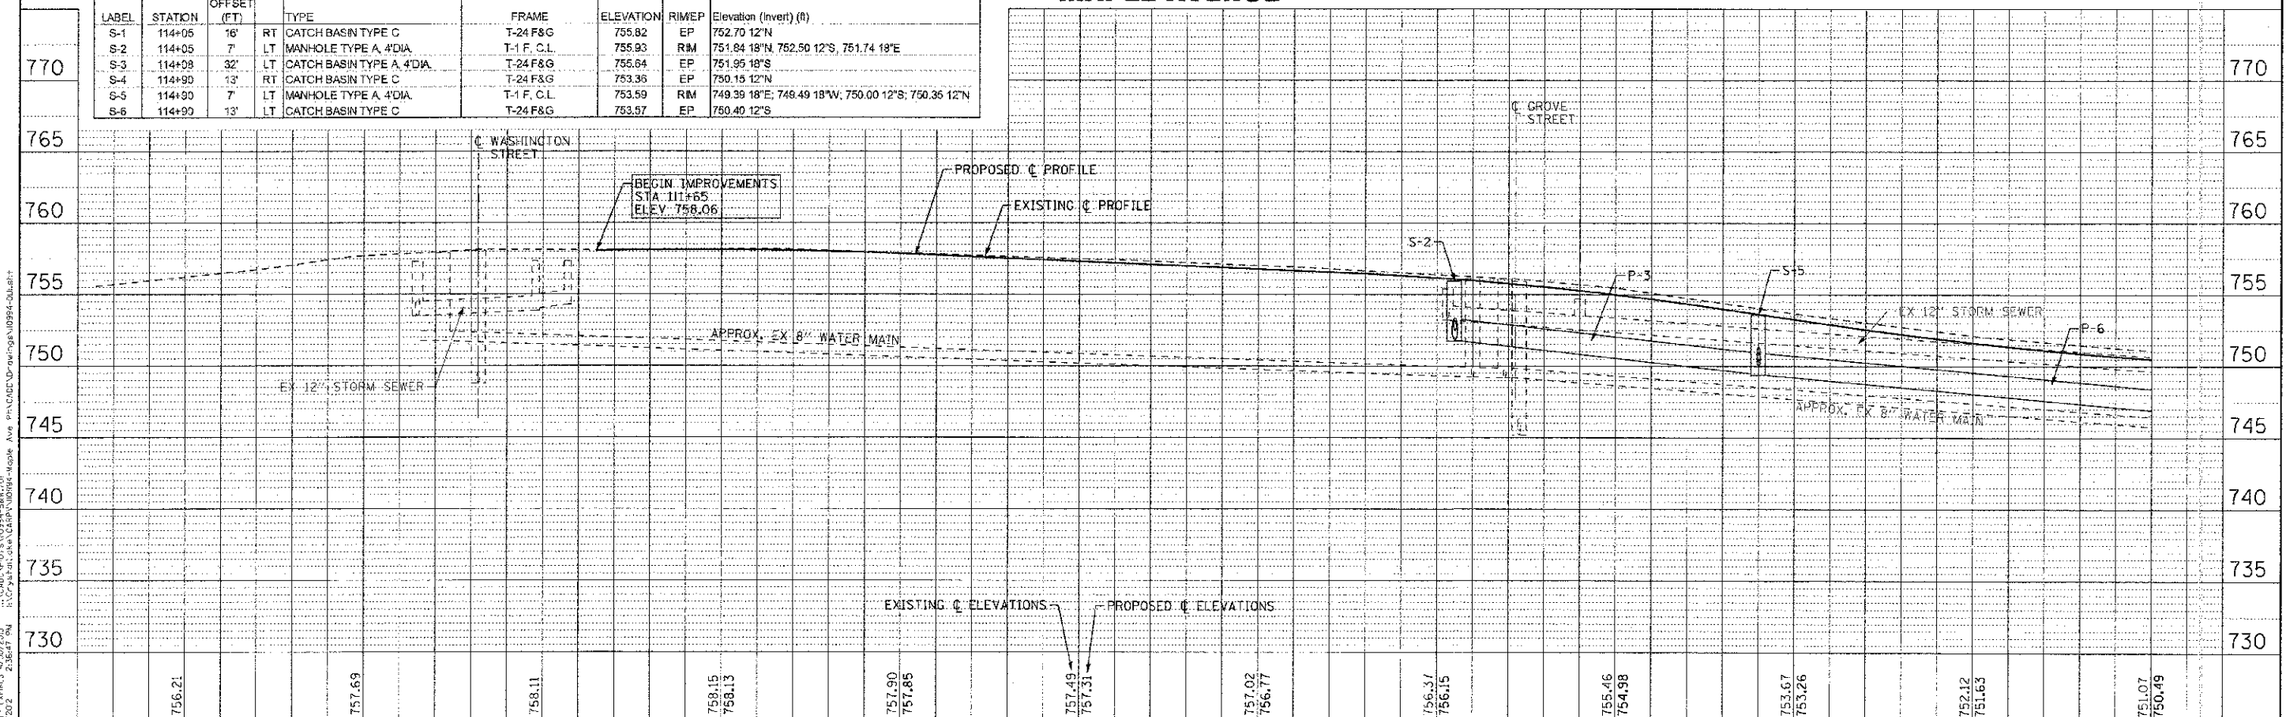

DESIGNED - AWM	REVISED - PER IDOT 10/19/12	STATE OF ILLINOIS DEPARTMENT OF TRANSPORTATION	DRAINAGE AND UTILITY MAPLE AVENUE
DRAWN - JKB	REVISED -		
CHECKED - RWL	REVISED -		
DATE - 06/20/12	FILE - 110994-DUI.sht		SCALE: H: 1"=20' V: 1"=5' STA. 110+50 TO STA. 116+00

F.A. RTE.	SECTION	COUNTY	TOTAL SHEETS	SHEET NO.
4006	95-00049-00-PV	KANE	138	41
		CONTRACT NO. 63745		
FED. ROAD DIST. NO. 1	ILLINOIS	FED. AID PROJECT M 8003 (095)		

COPYRIGHT © 2012, BY BAXTER & WOODMAN, INC.
STATE OF ILLINOIS - PROFESSIONAL ENGINEER
LICENSE NO. 184-001921 - EXPIRES 4/30/2013
12/15/2012 2:38:47 PM
JOB No.