MAPLE AVENUE

PIPES

NO.	TYPE	TY	DIA. (IN)	LENGTH (FT)	SLOPE	TBF (CY)
P-70	STORM SEWERS, CLASS A, RUBBER GASKET	1	12	9	0.56%	3
P-71	STORM SEWERS, CLASS A, RUBBER GASKET	1	12	20	0.75%	6
P-72	STORM SEWERS, CLASS A, RUBBER GASKET	1	24	81	0.80%	34
P-73	STORM SEWERS, CLASS A, RUBBER GASKET	1	12	119	0.41%	39
P-75	SHEET 55					
P-76	STORM SEWERS, CLASS A, RUBBER GASKET	1	18	91	1.32%	35

PIPES (CONT)

NO.	TYPE	TY	DIA. (IN)	LENGTH (FT)	SLOPE	TBF (CY)
P-78	STORM SEWERS, CLASS A, RUBBER GASKET	1	12	8	1.67%	3
P-79	STORM SEWERS, CLASS A, RUBBER GASKET	1	12	40	1.00%	11
P-80	STORM SEWERS (WATER MAIN REQUIREMENTS)	1	12	18	0.56%	5
P-81	STORM SEWERS (WATER MAIN REQUIREMENTS)	1	12	109	2.19%	24
P-82	STORM SEWERS, CLASS A, RUBBER GASKET	1	15	257	2.42%	174
P-83	STORM SEWERS, CLASS A, RUBBER GASKET	1	12	8	0.62%	3
P-84	STORM SEWERS, CLASS A, RUBBER GASKET	1	12	19	0.63%	6
P-85	STORM SEWERS, CLASS A, RUBBER GASKET	1	15	180	2.28%	71

STRUCTURES

LABEL	STATION	OFFSET (FT)		TYPE	FRAME	ELEVATION	RIM/EP	Elevation (Invert) (ft)
S-70	142+20	13'	LT	CATCH BASIN TYPE C	T-24 F&G	751.67	EP	748.65 12"SE
S-71	142+20	7'	LT	MANHOLE TYPE A, 5'DIA.	T-1 F, C.L.	751.79	RIM	747.50 24"SW,NE; 748.50 12"SE; 748.60 12"NW
S-72	142+20	13'	RT	CATCH BASIN TYPE C	T-24 F&G	751.67	EP	748.65 12"NW
S-74	SHEET 55							
S-76	143+01	7'	LT	MANHOLE TYPE A, 5'DIA.	T-1 F, C.L.	752.75	RIM	748.15 24"SW; 748.65 18"NE; 748.90 12"SE
S-78	143+85	13'	LT	CATCH BASIN TYPE C	T-24 F&G	753.92	EP	750.60 12"E
S-79	143+92	7'	LT	MANHOLE TYPE A, 5'DIA.	T-1 F, C.L.	754.04	RIM	749.65 18"SW; 750.85 12"NE; 750.45 12"W, 750.10 15"NE
S-80	144+25	15.6'	RT	CATCH BASIN TYPE C	T-24 F&G	754.60	EP	751.25 12"SW; 751.35 12"NE
S-81	144+40	26'	RT	INLET TYPE A	T-8 G	754.50	RIM	751.45 12" NE,SW
S-82	145+47	26'	RT	INLET TYPE A	T-8 G	756.50	RIM	753.83 12"SW
S-83	146+51	13'	LT	CATCH BASIN TYPE C	T-24 F&G	761.74	EP	758.50 12"SE
S-84	146+50	13'	RT	CATCH BASIN TYPE C	T-24 F&G	761.74	EP	758.50 12"NW
S-85	146+51	6'	LT	MANHOLE TYPE A, 4'DIA.	T-1 F, C.L.	761.88	RIM	756.31 15"SW, 758.45 12"NW; 758.10 15"NE, 758.35 12"SE

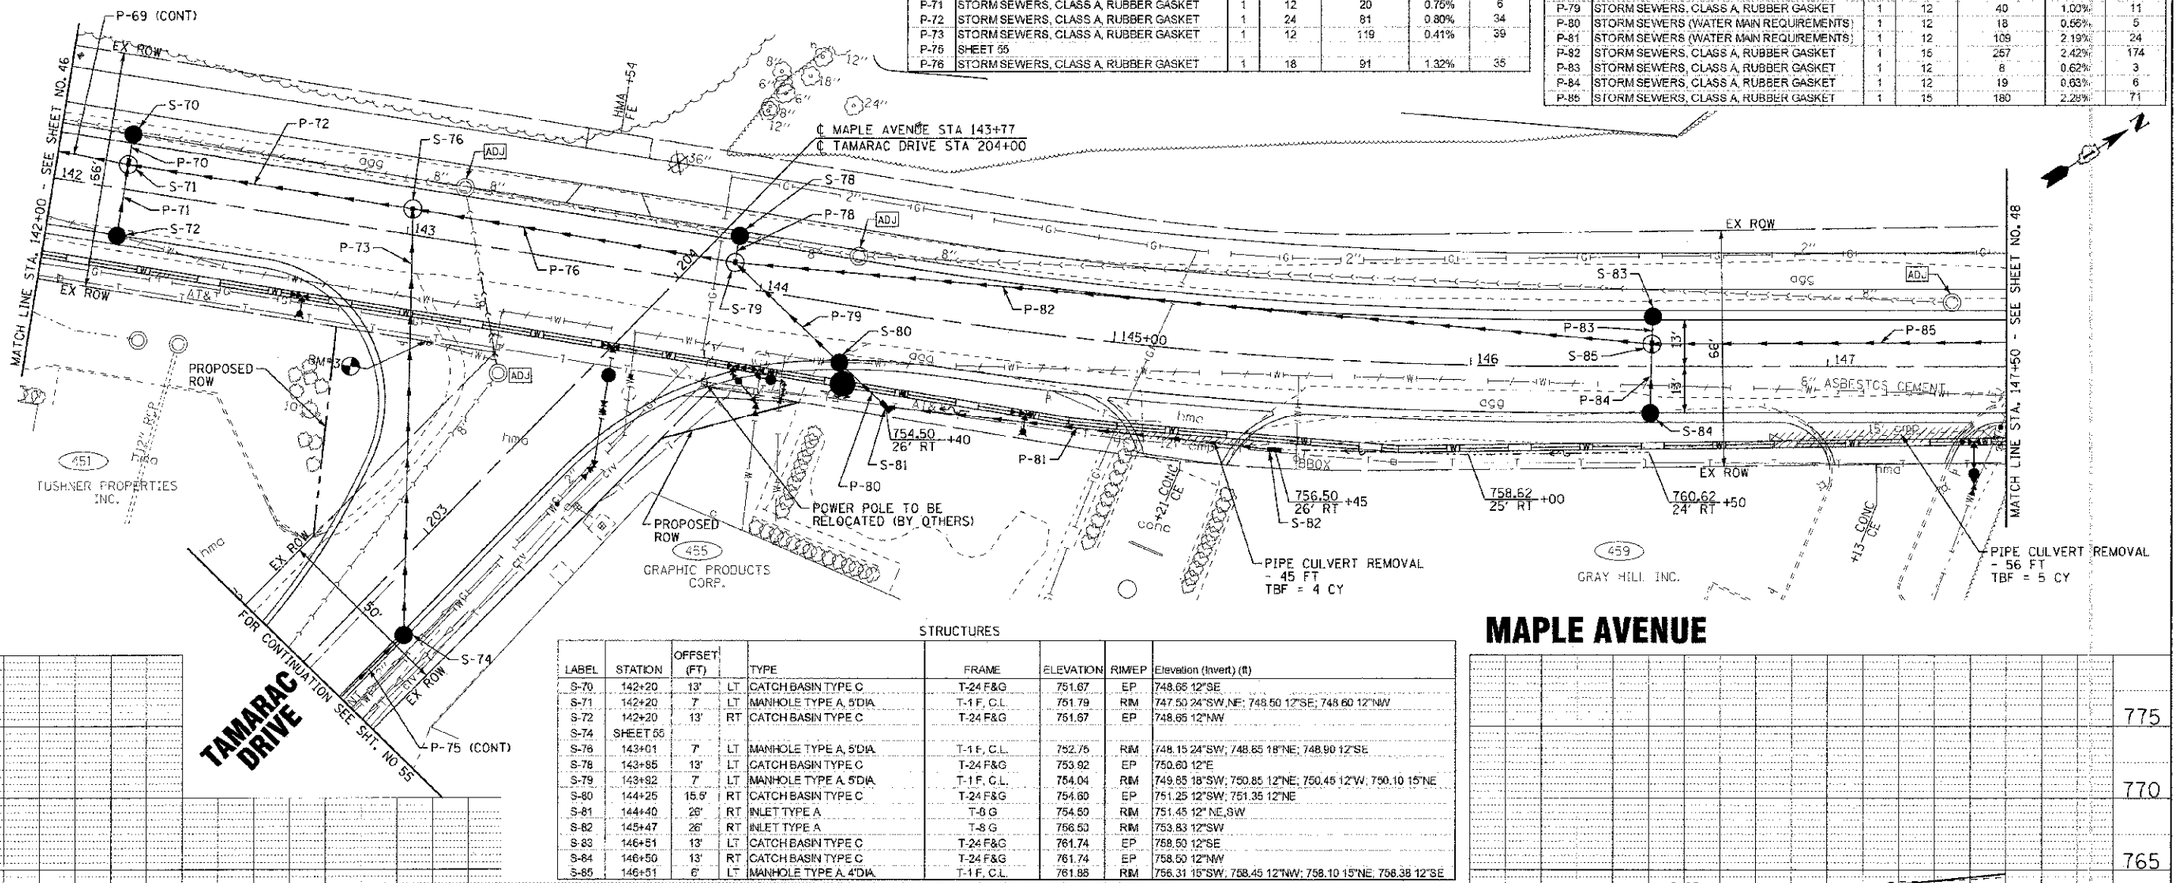

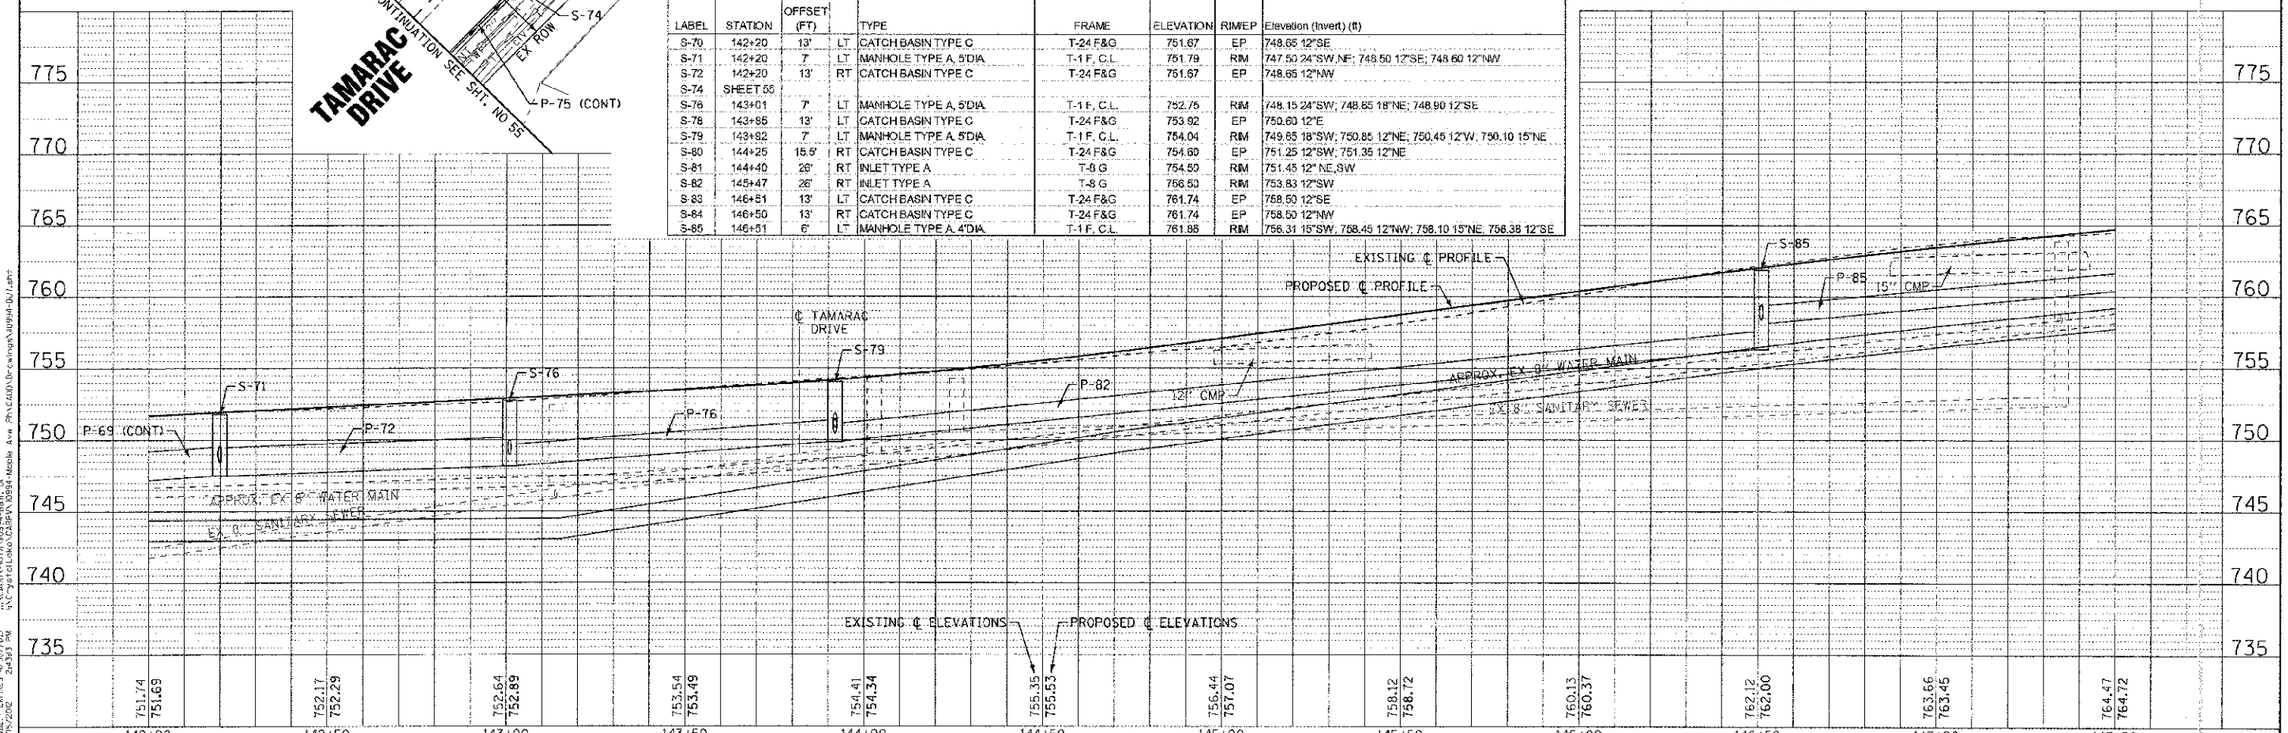

DESIGNED - AMM	REVISED - PER IDOT 10/19/12	**STATE OF ILLINOIS**	**DRAINAGE AND UTILITY**
DRAWN - UKB	REVISED -	**DEPARTMENT OF TRANSPORTATION**	**MAPLE AVENUE**
CHECKED - RWL	REVISED -		SCALE: H: 1"=20' V: 1"=5' STA. 142+00 TO STA. 147+50
DATE - 06/20/12	FILE - 110994-DU7.sht		

F.A. RTE.	SECTION	COUNTY	TOTAL SHEETS	SHEET NO.
4006	95-00049-00-PV	KANE	130	47
		CONTRACT NO. 63745		
FED. ROAD DIST. NO. 1	ILLINOIS	FED. AID PROJECT M-8003 (095)		

CHRISTOPHER D. KOPP, RY ANGELLA K. WOODMAN, PE
STATE OF ILLINOIS
LICENSE NO.: 184-00422 - EXPIRES 4/30/2013
24393 PW
2/16/2012