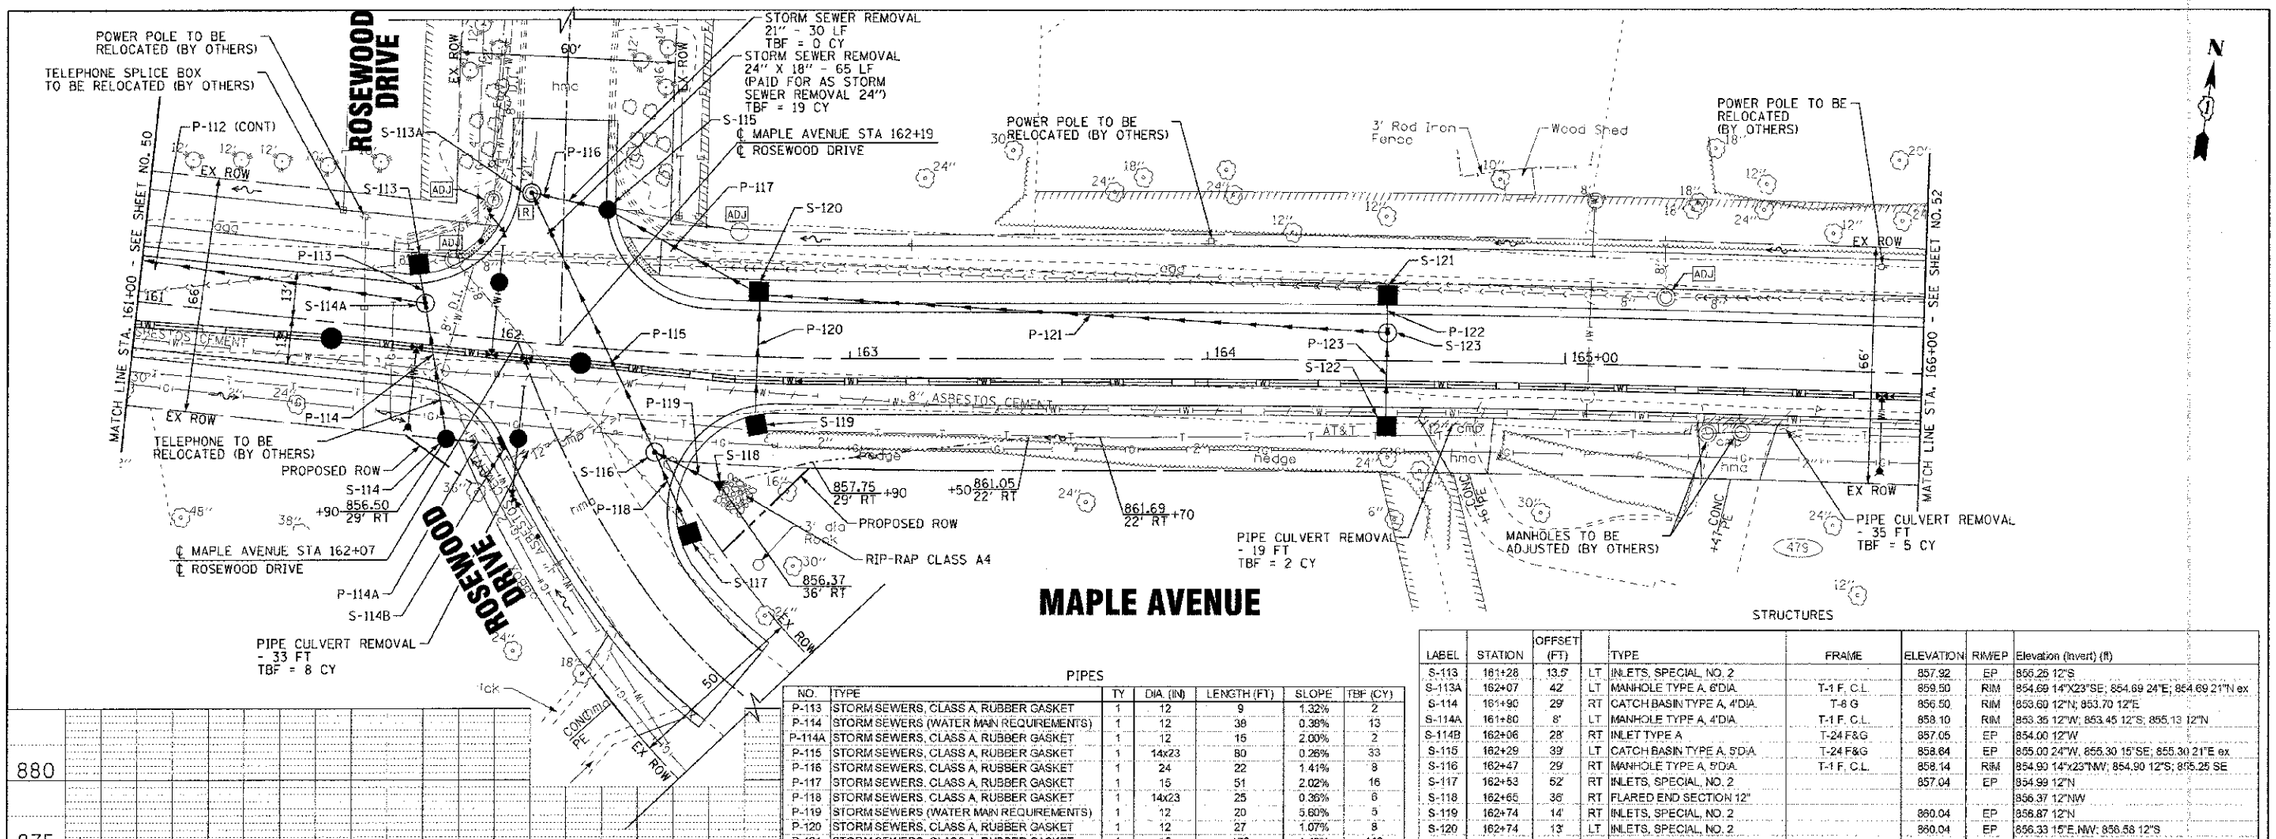

PIPES

NO.	TYPE	TY	DIA. (IN)	LENGTH (FT)	SLOPE	TBF (CY)
P-113	STORM SEWERS, CLASS A, RUBBER GASKET	1	12	9	1.32%	2
P-114	STORM SEWERS (WATER MAIN REQUIREMENTS)	1	12	38	0.38%	13
P-114A	STORM SEWERS, CLASS A, RUBBER GASKET	1	12	15	2.00%	2
P-115	STORM SEWERS, CLASS A, RUBBER GASKET	1	14x23	80	0.26%	33
P-116	STORM SEWERS, CLASS A, RUBBER GASKET	1	24	22	1.41%	8
P-117	STORM SEWERS, CLASS A, RUBBER GASKET	1	15	51	2.02%	16
P-118	STORM SEWERS, CLASS A, RUBBER GASKET	1	14x23	25	0.36%	6
P-119	STORM SEWERS (WATER MAIN REQUIREMENTS)	1	12	20	5.60%	5
P-120	STORM SEWERS, CLASS A, RUBBER GASKET	1	12	27	1.07%	8
P-121	STORM SEWERS, CLASS A, RUBBER GASKET	1	15	176	1.49%	119
P-122	STORM SEWERS, CLASS A, RUBBER GASKET	1	12	6	1.67%	2
P-123	STORM SEWERS, CLASS A, RUBBER GASKET	1	12	21	0.95%	7

STRUCTURES

LABEL	STATION	OFFSET (FT)		TYPE	FRAME	ELEVATION	RIM/EP	Elevation (Invert) (ft)
S-113	161+28	13.5'	LT	INLETS, SPECIAL, NO. 2		857.92	EP	856.26 12"S
S-113A	162+07	42'	LT	MANHOLE TYPE A, 6'DIA.	T-1 F, C.L.	859.90	RIM	854.69 14"X23"SE; 854.69 24"E; 854.69 21"N ex
S-114	161+90	29'	RT	CATCH BASIN TYPE A, 4'DIA.	T-8 G	856.50	RIM	853.69 12"N; 853.70 12"E
S-114A	161+80	8'	LT	MANHOLE TYPE A, 4'DIA.	T-1 F, C.L.	858.10	RIM	853.35 12"W; 853.45 12"S; 855.13 12"N
S-114B	162+06	28'	RT	INLET TYPE A	T-24 F&G	857.05	EP	854.00 12"W
S-115	162+29	39'	LT	CATCH BASIN TYPE A, 5'DIA.	T-24 F&G	858.64	EP	855.00 24"W, 855.30 15"SE; 855.30 21"E ex
S-116	162+47	29'	RT	MANHOLE TYPE A, 5'DIA.	T-1 F, C.L.	858.14	RIM	854.99 14"X23"NW; 854.90 12"S; 855.25 SE
S-117	162+53	52'	RT	INLETS, SPECIAL, NO. 2		857.04	EP	854.99 12"N
S-118	162+65	36'	RT	FLARED END SECTION 12"				856.37 12"NW
S-119	162+74	14'	RT	INLETS, SPECIAL, NO. 2		860.04	EP	856.87 12"N
S-120	162+74	13'	LT	INLETS, SPECIAL, NO. 2		860.04	EP	856.33 15"E,NW; 856.58 12"S
S-121	164+50	13'	LT	INLETS, SPECIAL, NO. 2		864.65	EP	861.50 12"S
S-122	164+50	13'	RT	INLETS, SPECIAL, NO. 2		865.17	EP	861.30 12"N
S-123	164+50	8'	RT	MANHOLE TYPE A, 4'DIA.	T-1 F, C.L.	864.77	RIM	858.95 10"W; 861.40 12"N; 861.10 12"S

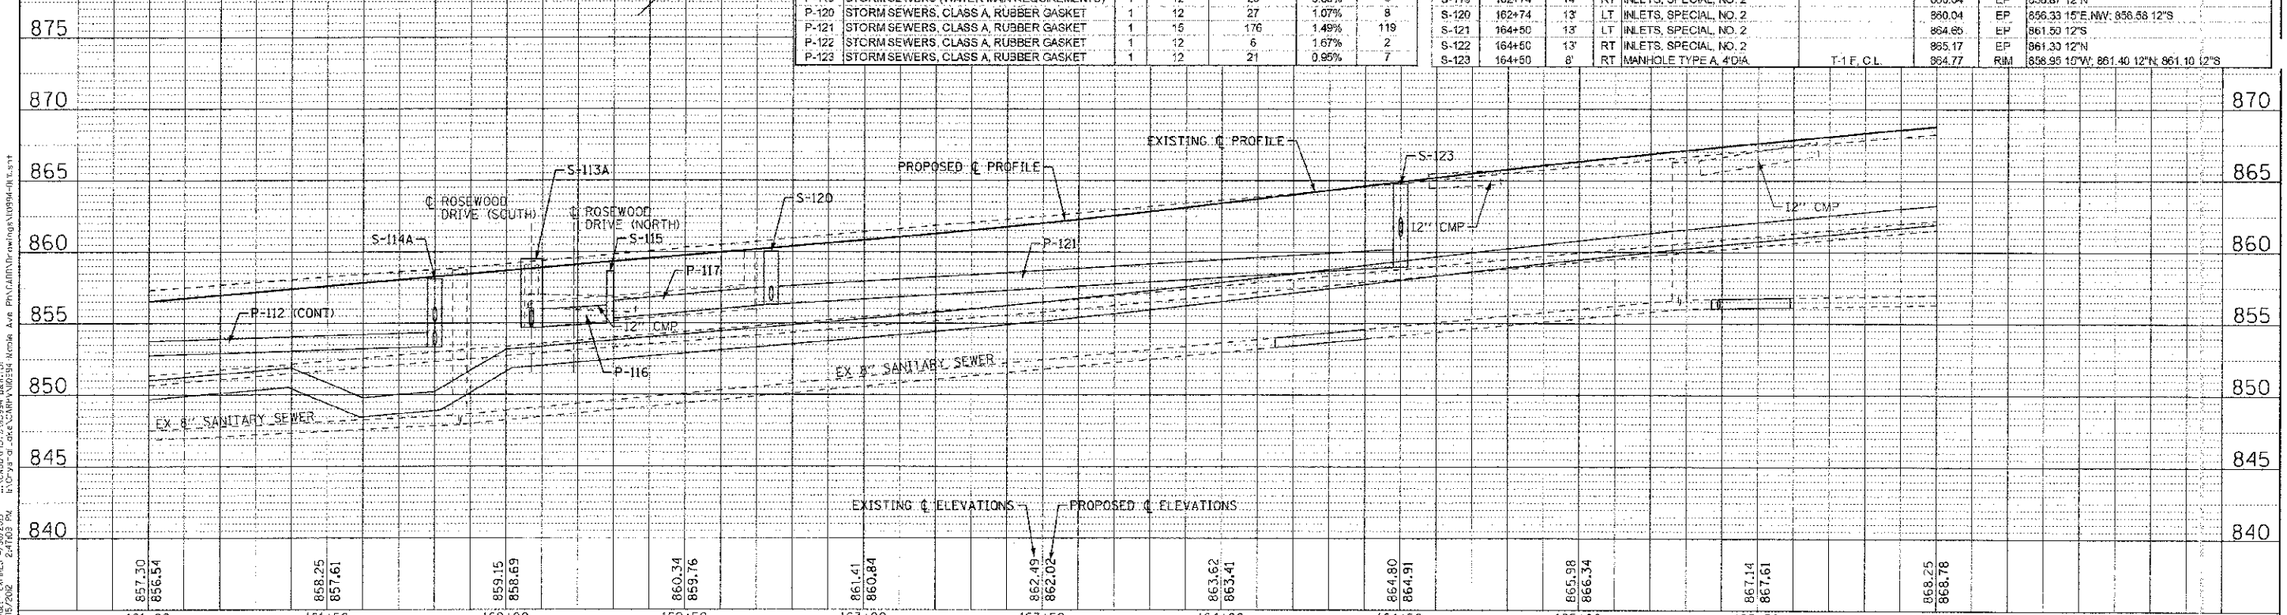

DESIGNED - AMM	REVISED - PER IDOT 10/19/12	STATE OF ILLINOIS DEPARTMENT OF TRANSPORTATION	DRAINAGE AND UTILITY MAPLE AVENUE
DRAWN - UKB	REVISED -		
CHECKED - RWL	REVISED -		
DATE - 06/20/12	FILE - 110994-DUII.sht		SCALE: H: 1"=20' V: 1"=5' STA. 161+00 TO STA. 166+00

F.A. RTE.	SECTION	COUNTY	TOTAL SHEETS	SHEET NO.
4006	95-00049-00-PV	KANE	138	51
		CONTRACT NO. 63745		
FED. ROAD DIST. NO. 1 ILLINOIS FED. AID PROJECT M-8003 (095)				

COPYRIGHT © 2012 BY BAXTER & WOODMAN, INC.
STATE OF ILLINOIS PROFESSIONAL DESIGN FIRM
LICENSE NO.: 184-001211 - EXPIRES 4/30/2013
PTN 40 12/5/2012 2:41:03 PM
\\chifs1\vol1\pdf_dgn_Data\pdf
I:\CAD\Photo\110994 B&W.tif
N:\Projects\2012\110994 Rosewood Ave Phil\ARR\Drawings\110994-RT.dgn