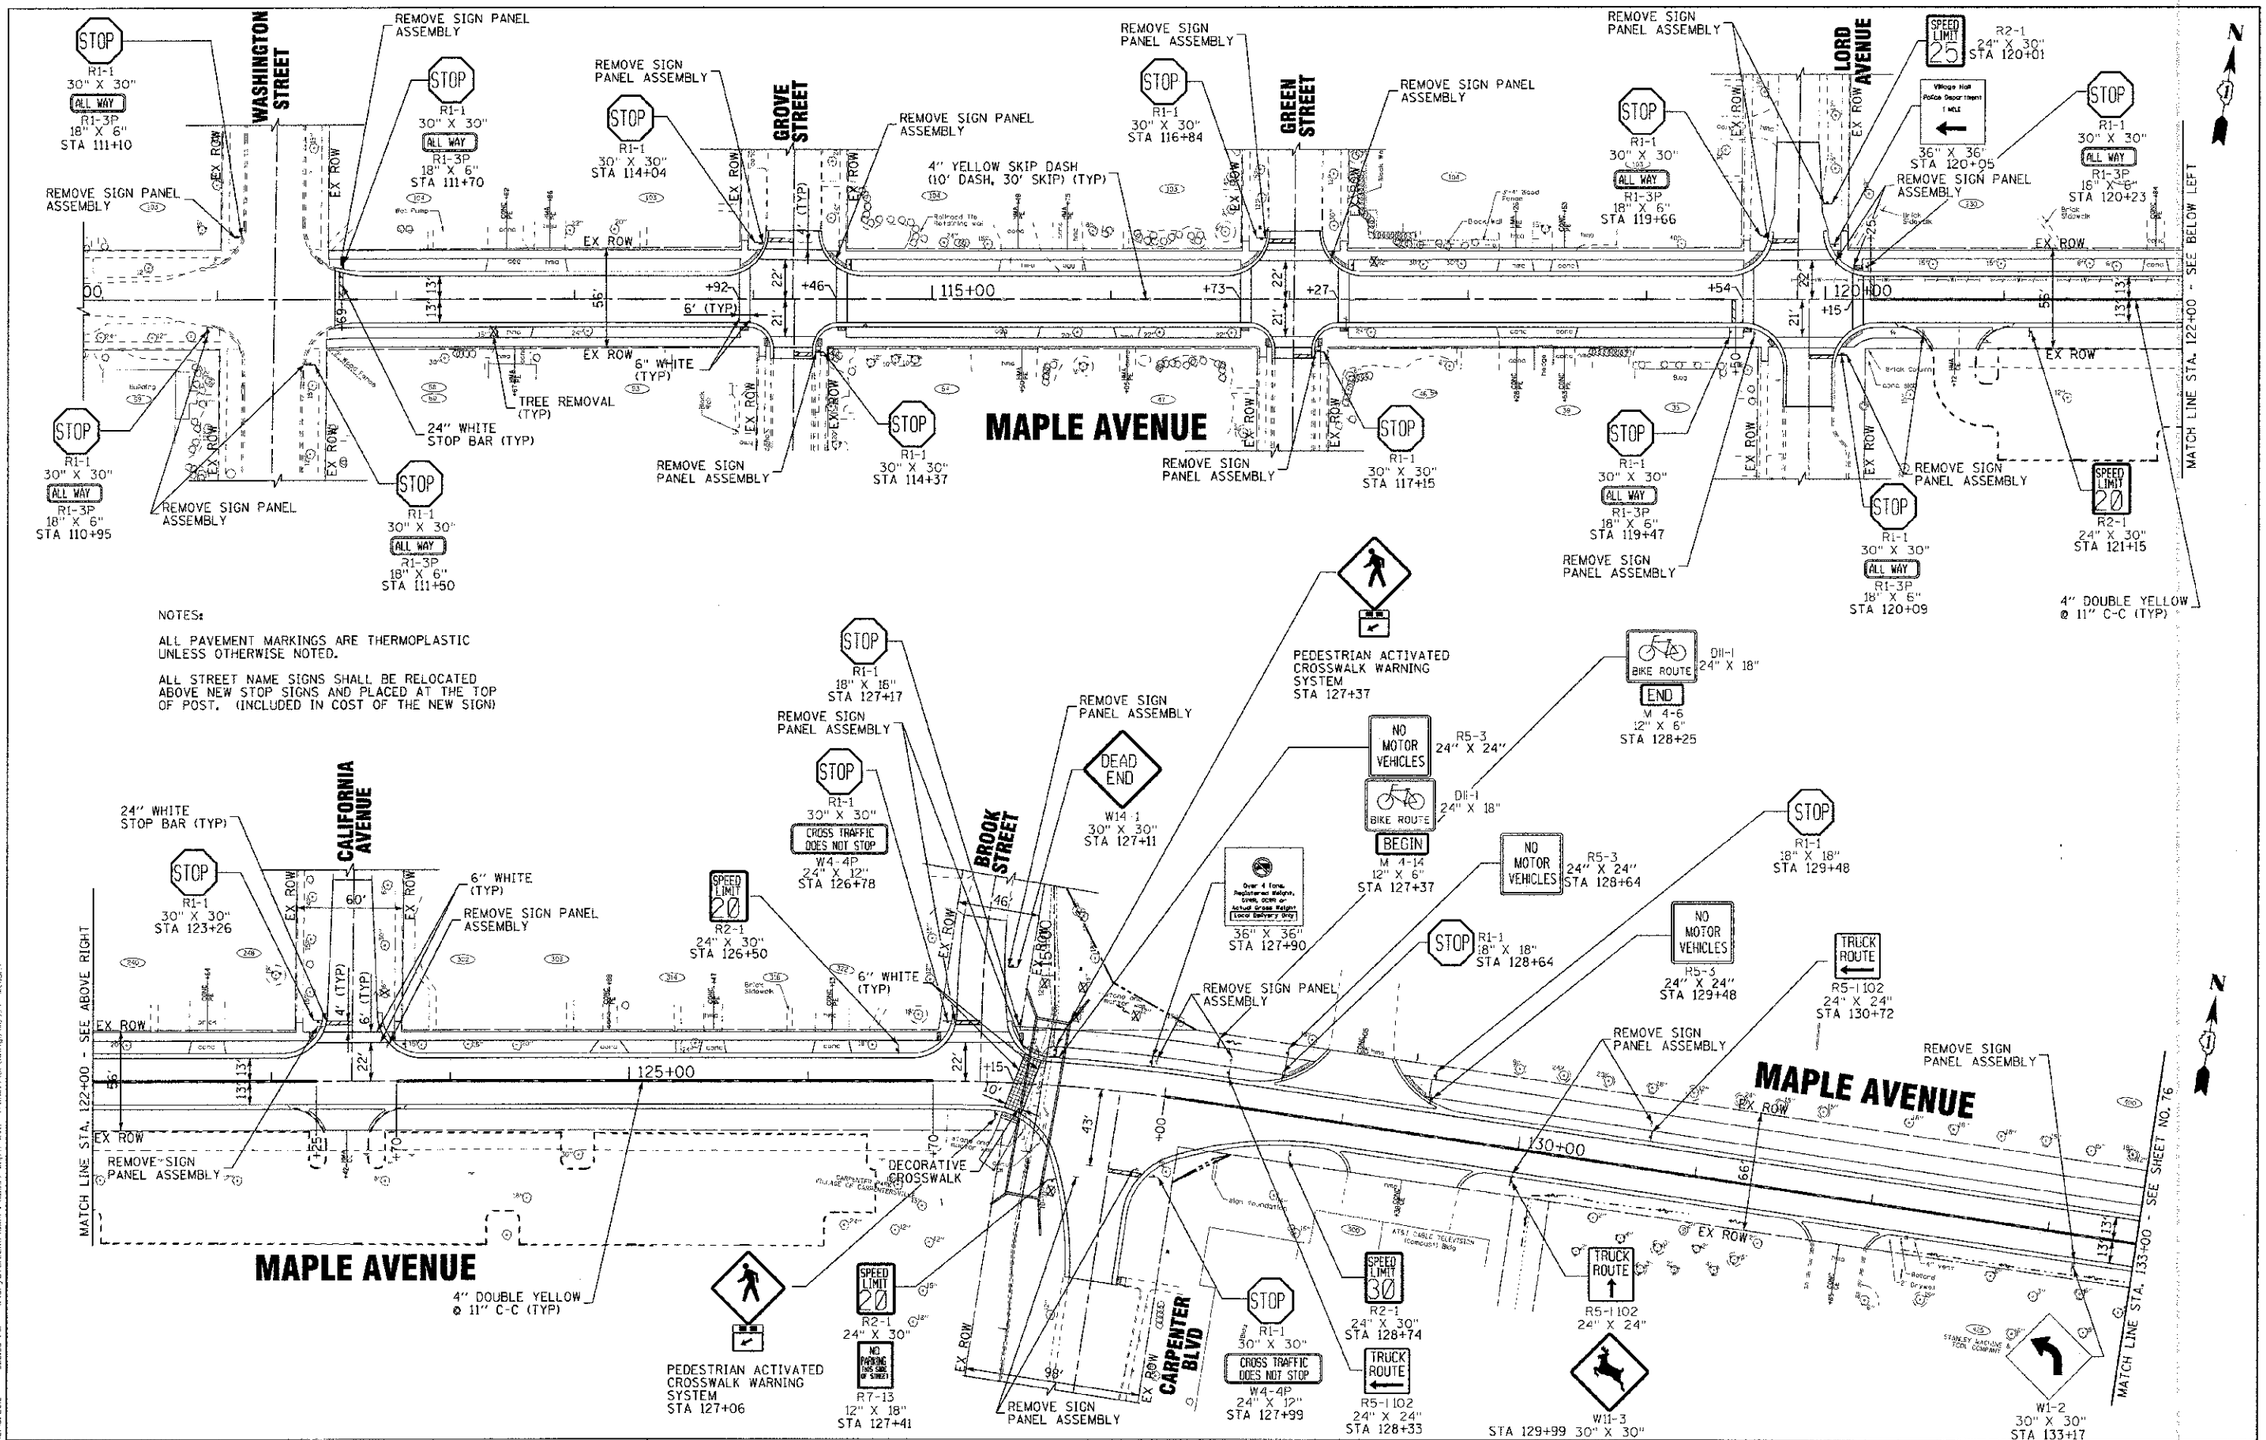

NOTES:

ALL PAVEMENT MARKINGS ARE THERMOPLASTIC UNLESS OTHERWISE NOTED.

ALL STREET NAME SIGNS SHALL BE RELOCATED ABOVE NEW STOP SIGNS AND PLACED AT THE TOP OF POST. (INCLUDED IN COST OF THE NEW SIGN)

COPYRIGHT © 2012 BY BAXTER & WOODMAN, INC.
STATE OF ILLINOIS - "PROFESSIONAL DESIGN FIRM"
LICENSE NO. - 184-001211 - EXPIRES 4/30/2013
DATE - 2/24/2012

...\Working\sd5-36 Detail.dgn
...\CADD\Print\110994-PML1.dgn
...\CADD\Xref\Ex\SURFACE.dgn
...\CADD\Xref\Ex\SURFACE.dgn
...\CADD\Xref\Ex\SURFACE