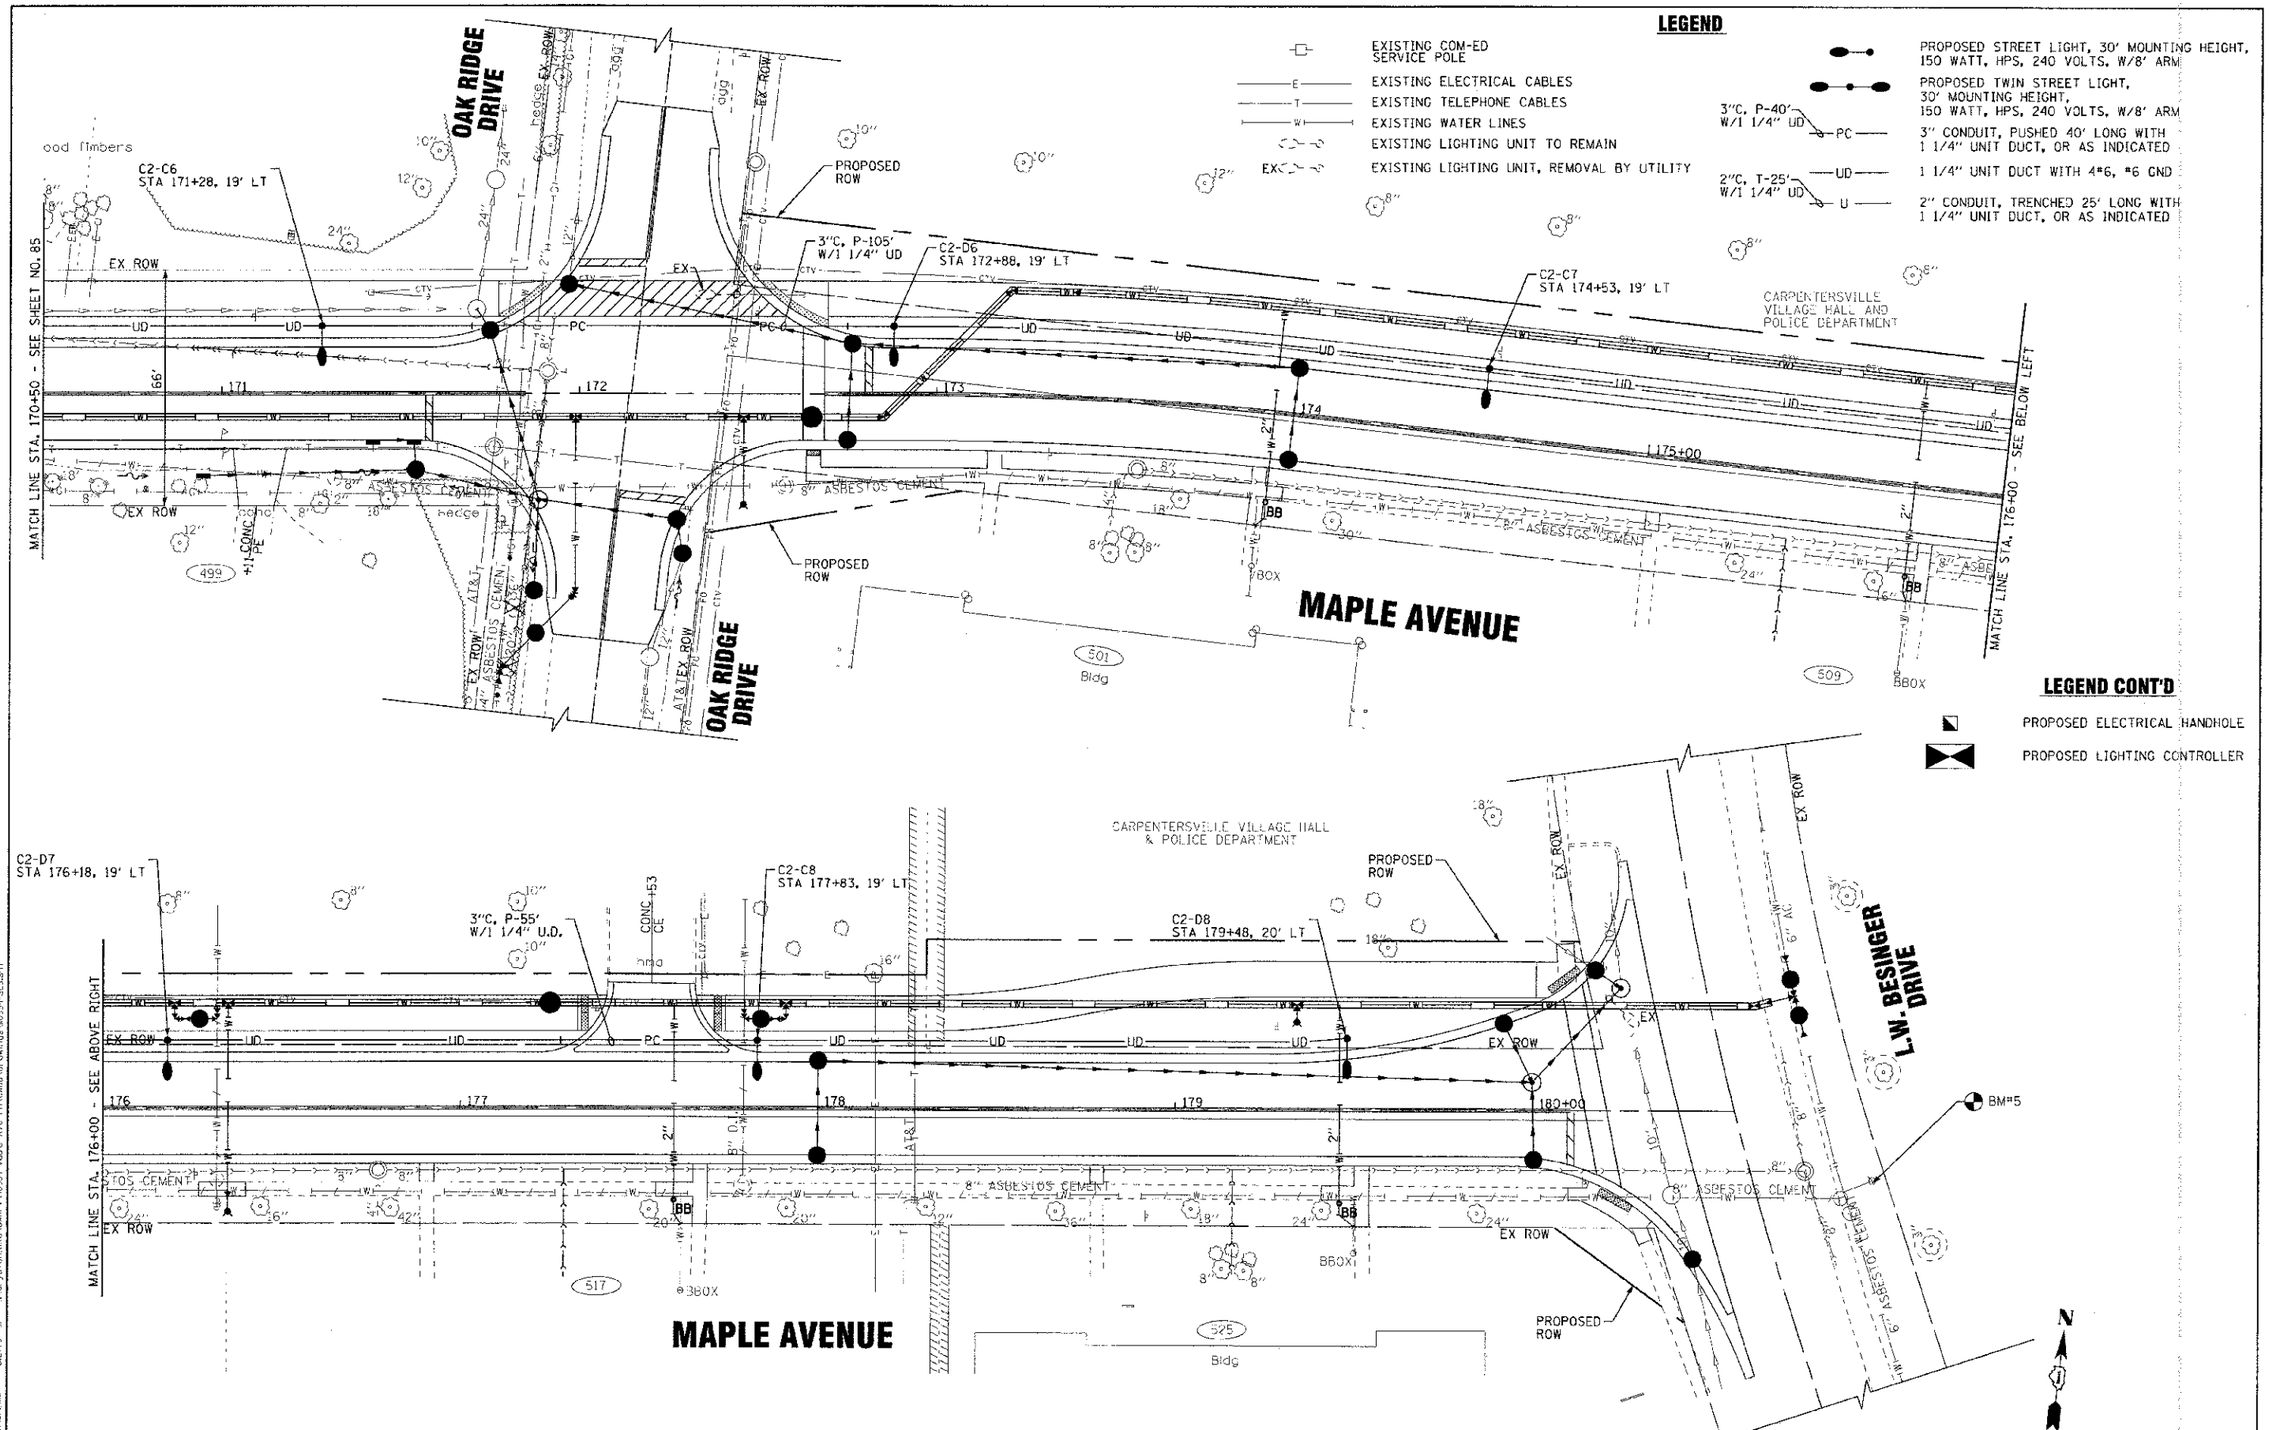

DESIGNED - MWH	REVISED - PER IDOT 10/19/12	STATE OF ILLINOIS DEPARTMENT OF TRANSPORTATION	STREET LIGHTING MAPLE AVENUE
DRAWN - UKB	REVISED -		
CHECKED - RWL	REVISED -		SCALE: 1"=20' STA. 170+50 TO STA. 180+50
DATE - 06/20/12	FILE - :10994-SL9.sht		

F.A.U. RTE.	SECTION	COUNTY	TOTAL SHEETS	SHEET NO.
4006	98-00049-00-PV	KANE	138	86
		CONTRACT NO. 63745		
FED. ROAD DIST. NO. 1	ILLINOIS	FED. AID PROJECT M-8005 (095)		

COPYRIGHT © 2012 BY BAXTER & WOODMAN, INC.