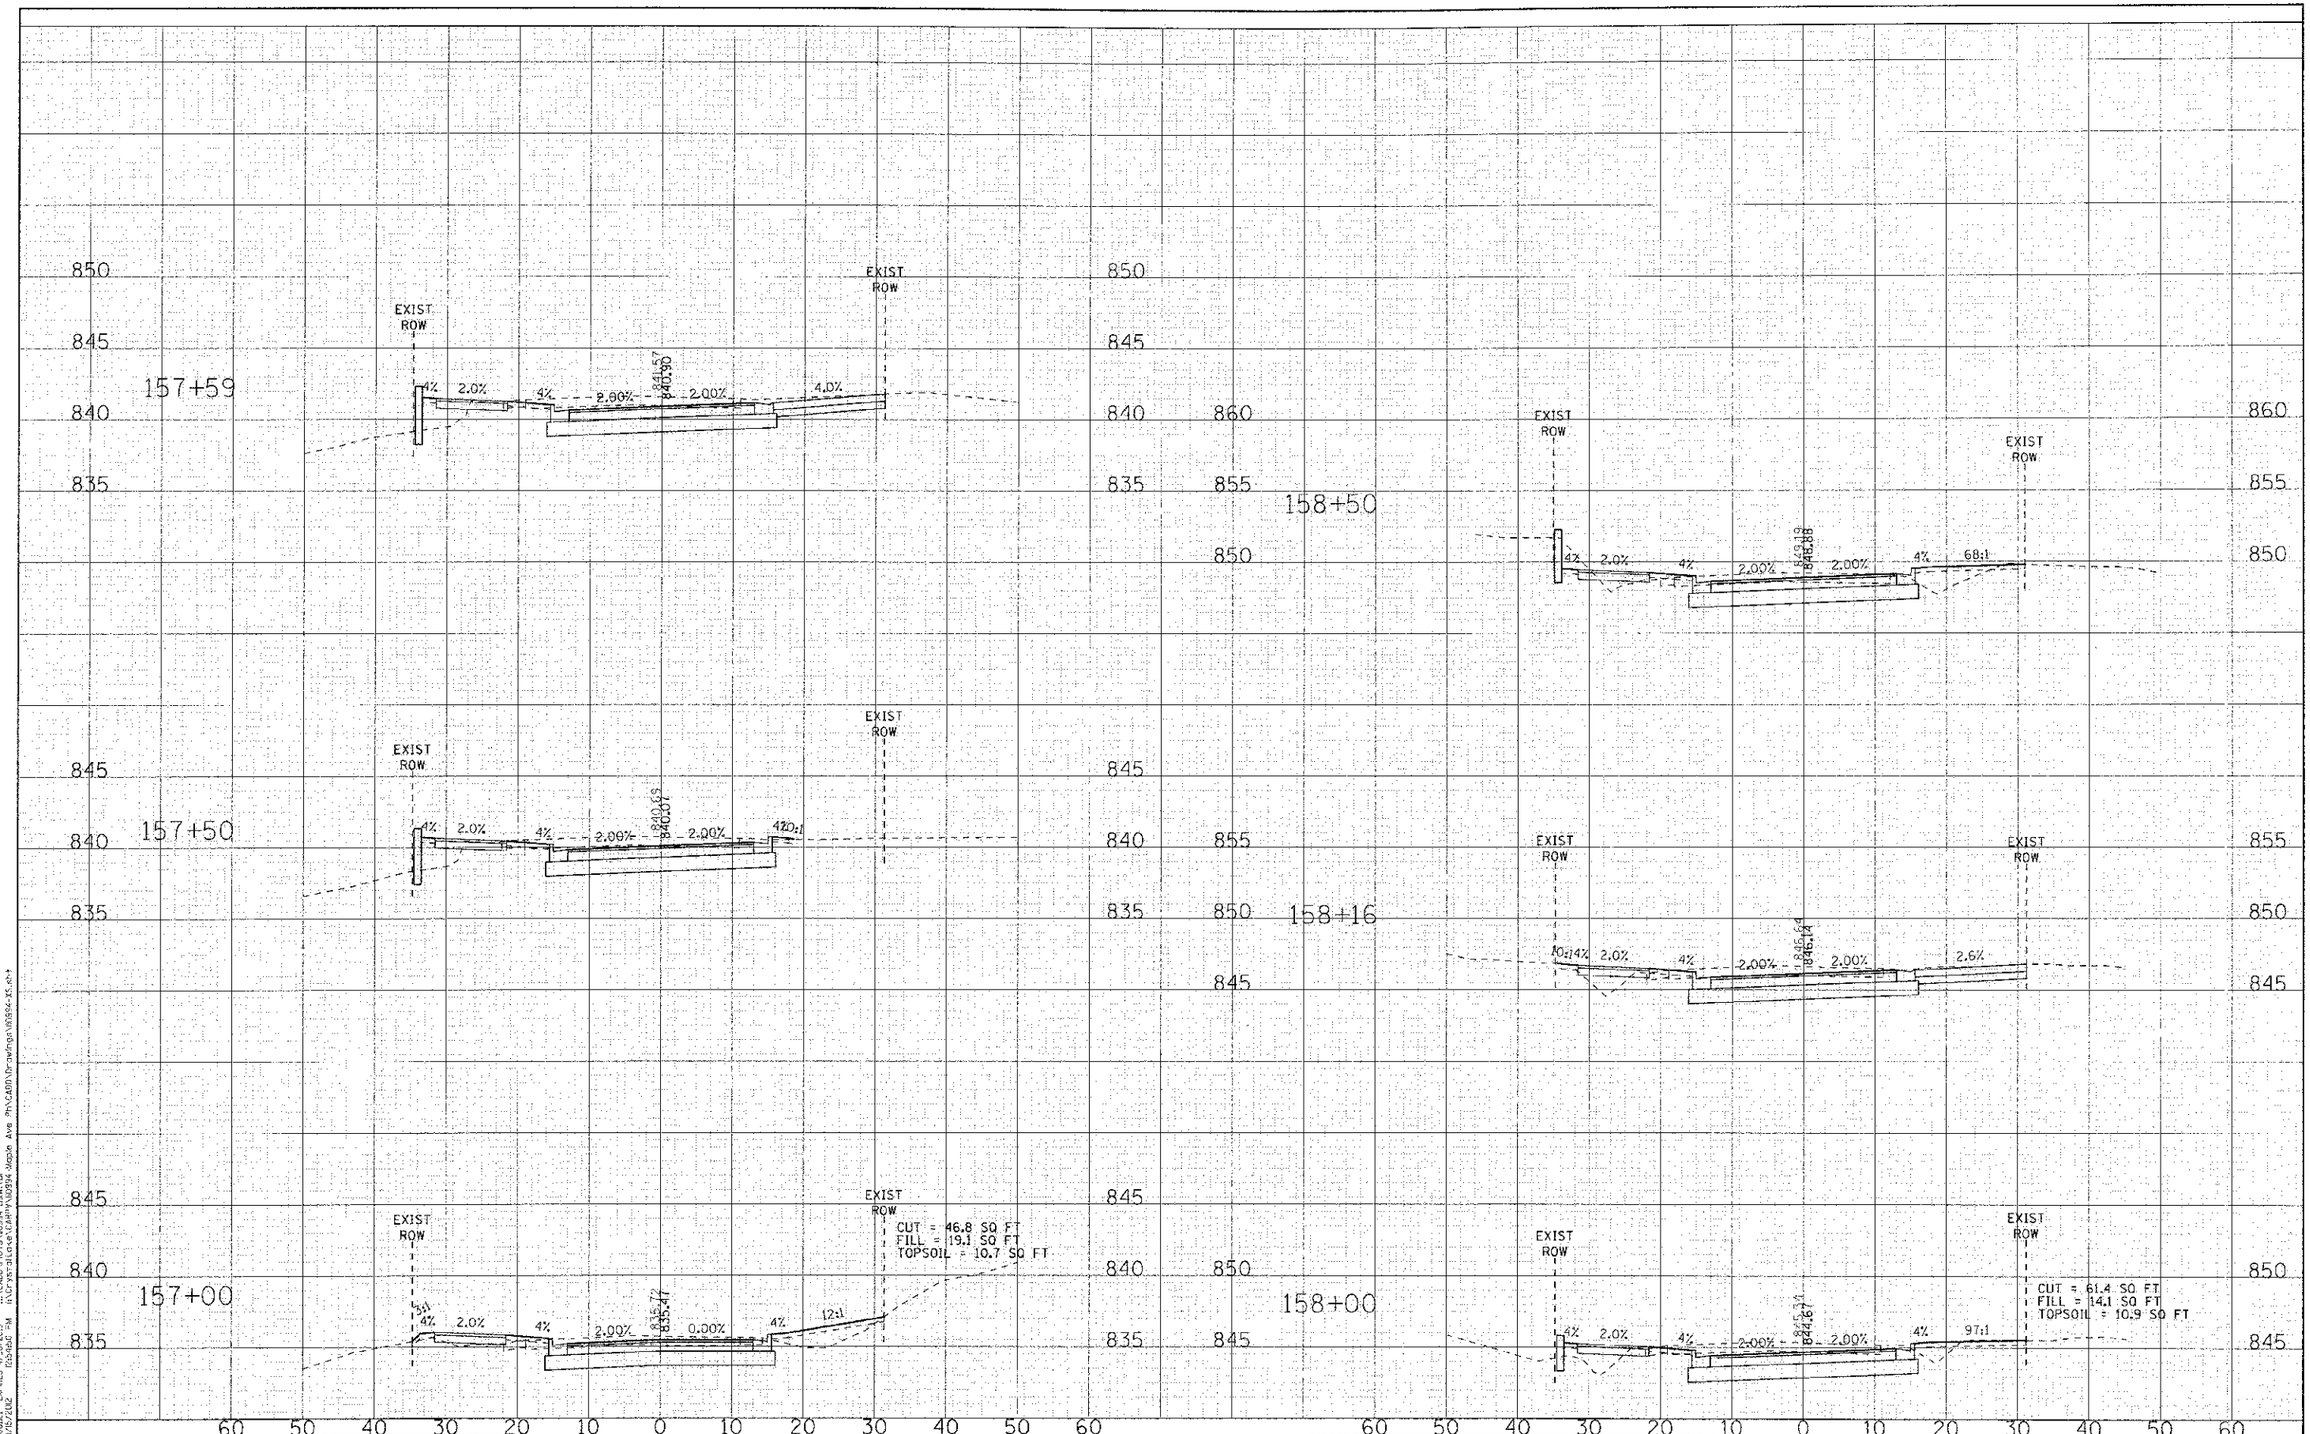

COPYRIGHT © 2012 BY BAXTER & WOODMAN, INC.
ALL RIGHTS RESERVED. UNPUBLISHED WORK.
LC/NCS NO. - 104-00121 - EXPIRES 4/30/2013
25.4cm 0 25.4cm
9/6/2012 09:56:56 PM
...\cad\civil\plans\40894 BWK.ild
...\civil-plans\CAM\40894 Maple Ave PM\CADD\Drawings\40894-XS.dgn
...\cad\civil\plans\40894 BWK.ild
...\civil-plans\CAM\40894 Maple Ave PM\CADD\Drawings\40894-XS.dgn

BAXTER & WOODMAN Consulting Engineers

DESIGNED	DJS	REVISED	-
DRAWN	UKB	REVISED	-
CHECKED	RWL	REVISED	-
DATE	04/20/12	REVISED	-

STATE OF ILLINOIS
DEPARTMENT OF TRANSPORTATION

CROSS SECTIONS
MAPLE AVENUE

SCALE: H: 1"=10' V: 1"=5' | STA. 157+00 TO STA. 158+50

F.A.U. RTE.	SECTION	COUNTY	TOTAL SHEETS	SHEET NO.
4006	95-00049-00-PV	KANE	138	125
		CONTRACT NO. 63745		
FED. ROAD DIST. NO.	ILLINOIS	FED. AID PROJECT M-8003 (095)		