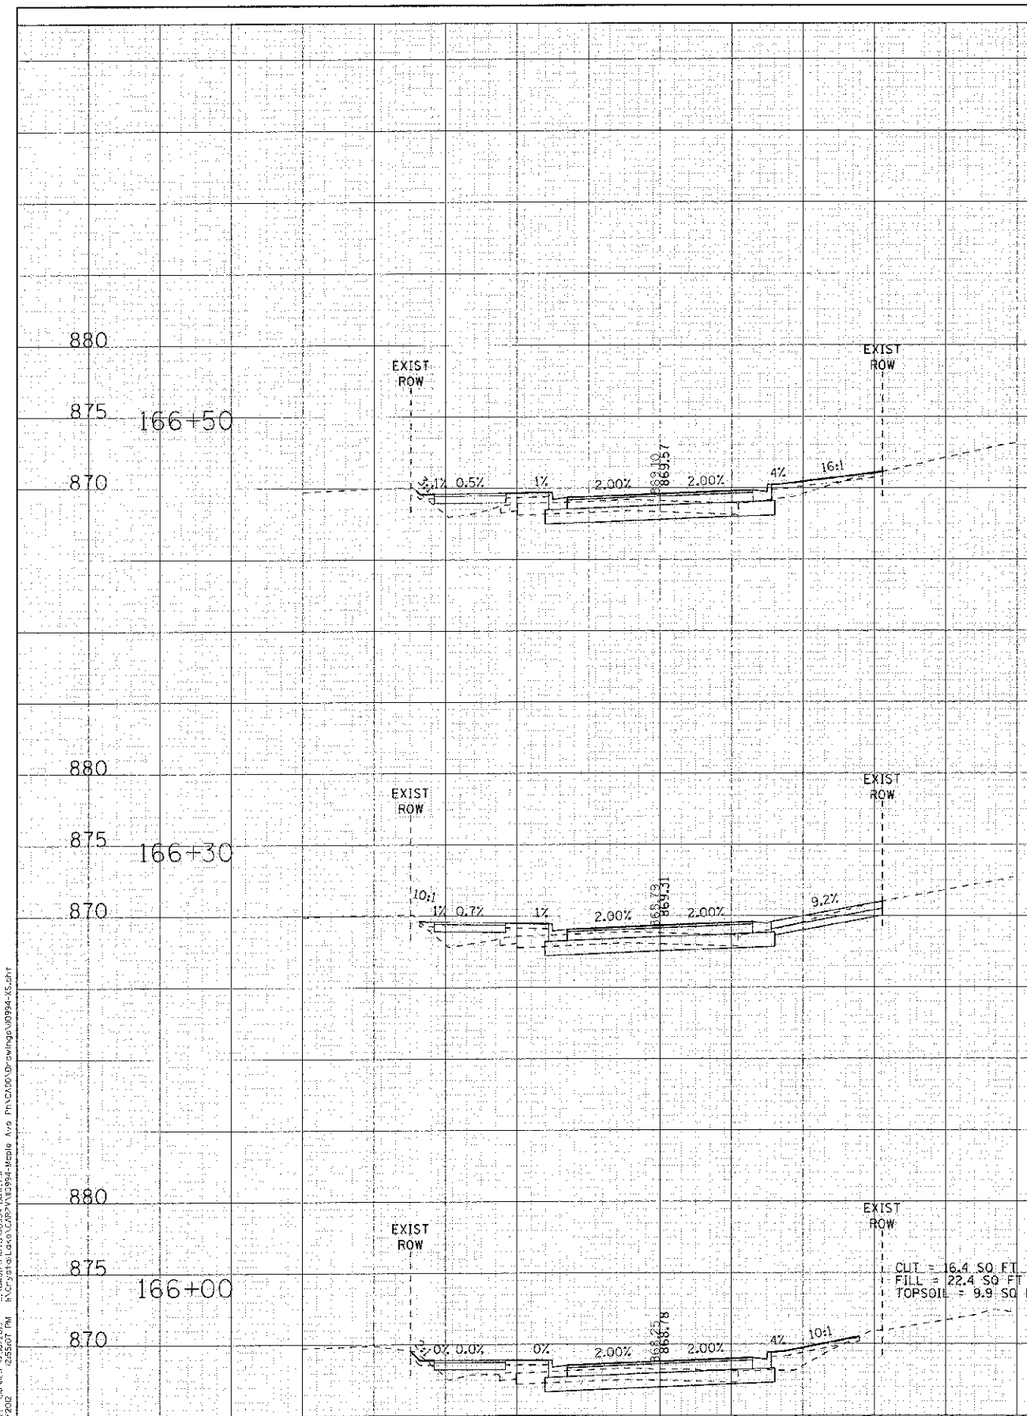

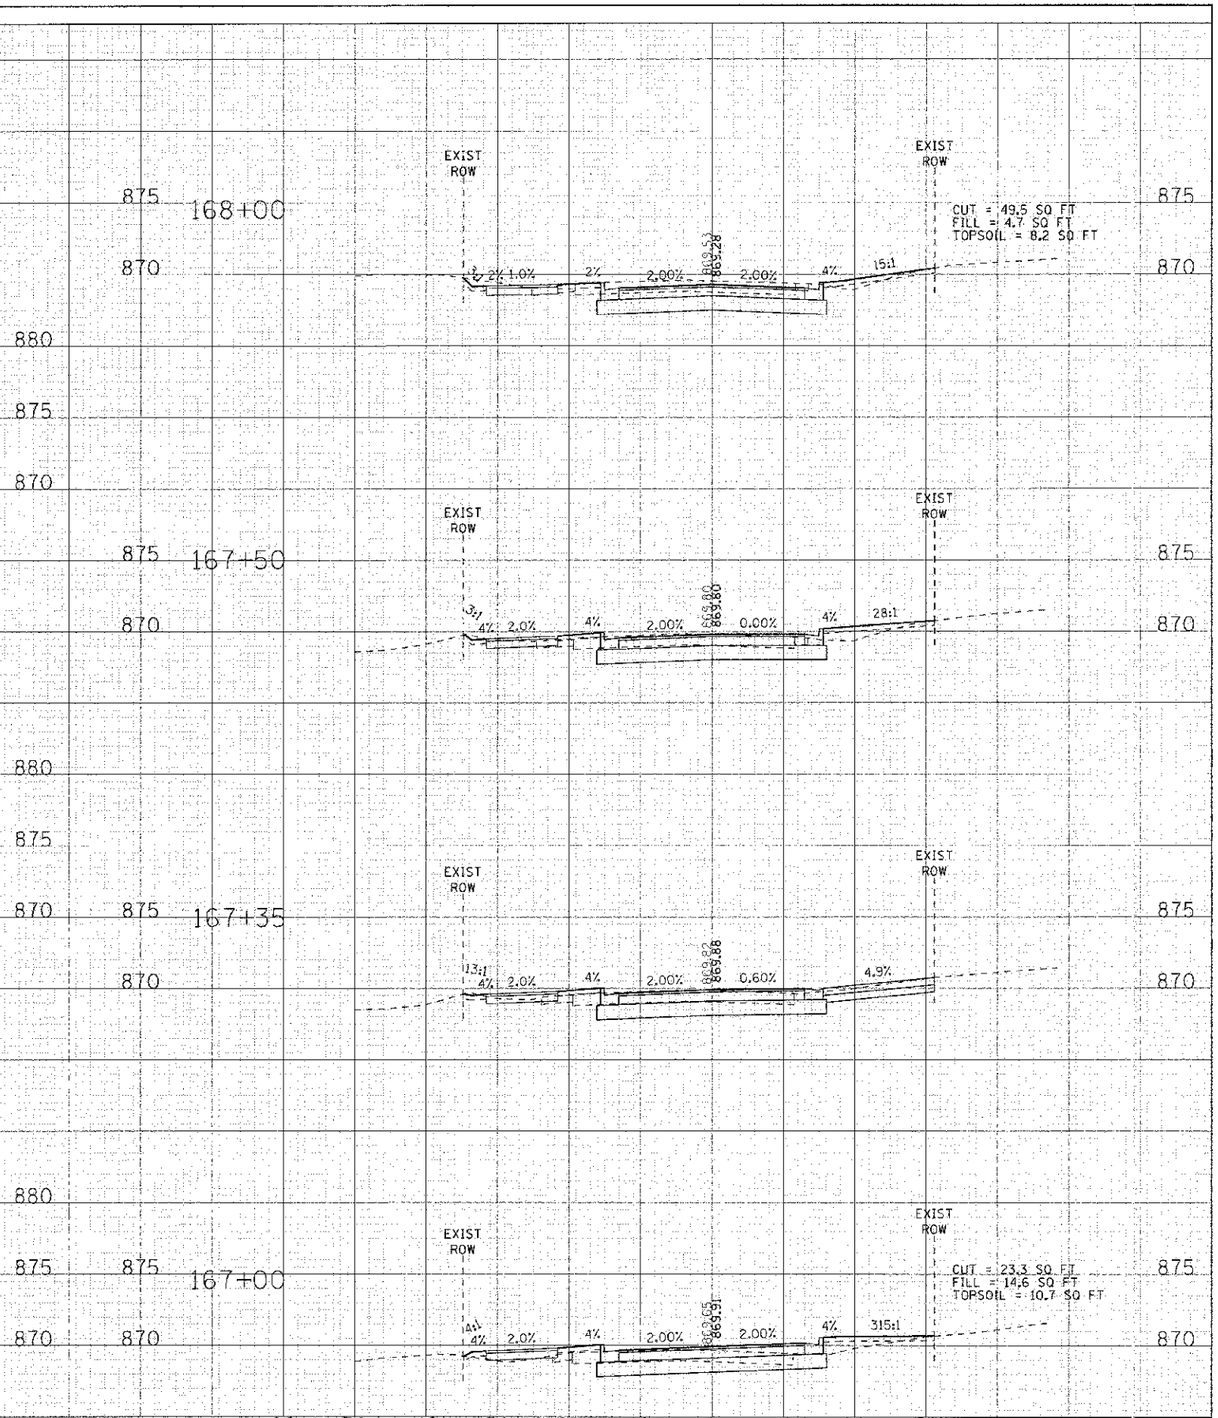

COPYRIGHT © 2012, BY BAXTER & WOODMAN, INC
ALL RIGHTS RESERVED, INTERNATIONAL RIGHTS
LICENSE NO.: 184.001021 - EXPIRES 4/30/2013

...\Documents\Leaf BM Control.dgn
...\CAD\Plots\V0994-BAM.tbl
K:\Crystal\Lacey\CAD\PW\V0994-Maple Ave PH\CAD\Drawings\V0994-XS.dgn
9/5/2012 2:55:07 PM

DESIGNED	DJS	REVISED	-
DRAWN	UKB	REVISED	-
CHECKED	RWL	REVISED	-
DATE	04/20/12	REVISED	-

STATE OF ILLINOIS
DEPARTMENT OF TRANSPORTATION

CROSS SECTIONS
MAPLE AVENUE

SCALE: H: 1"=10' V: 1"=5' | STA. 166+00 TO STA. 168+00

F.A.U. RTE.	SECTION	COUNTY	TOTAL SHEETS	SHEET NO.
4006	95-00049-00-PV	KANE	138	129

CONTRACT NO. 63745

FED. ROAD DIST. NO. | ILLINOIS | FED. AID PROJECT M-8003 (095)