WASHINGTON STREET
PR CURVE EW_4
PI STA = 40+47.12
Δ = 24° 30' 06" (LT)
D = 4° 59' 54"
R = 1,146.28'
T = 248.90'
L = 490.19'
E = 26.71'
PC STA = 37+98.87
PT STA = 42+88.94

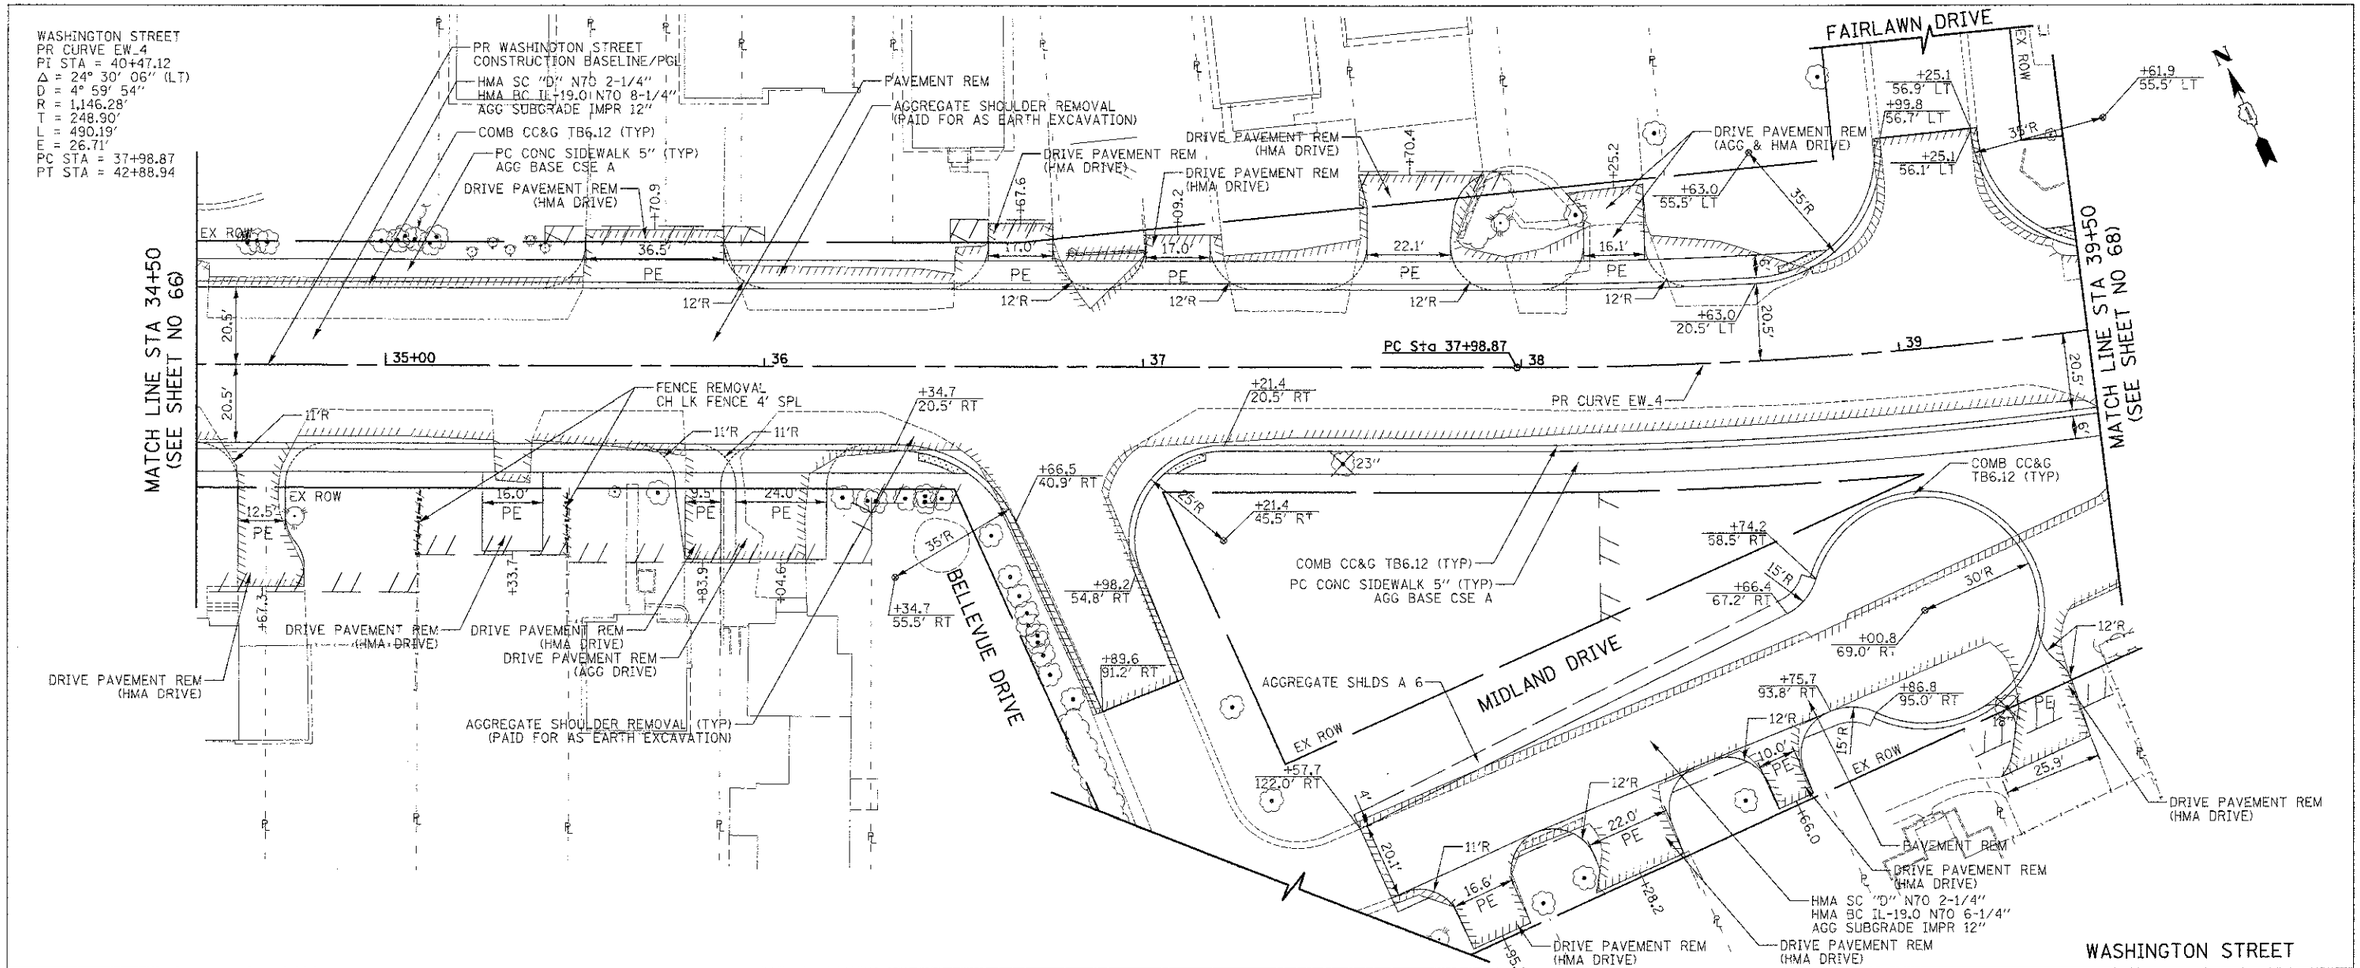

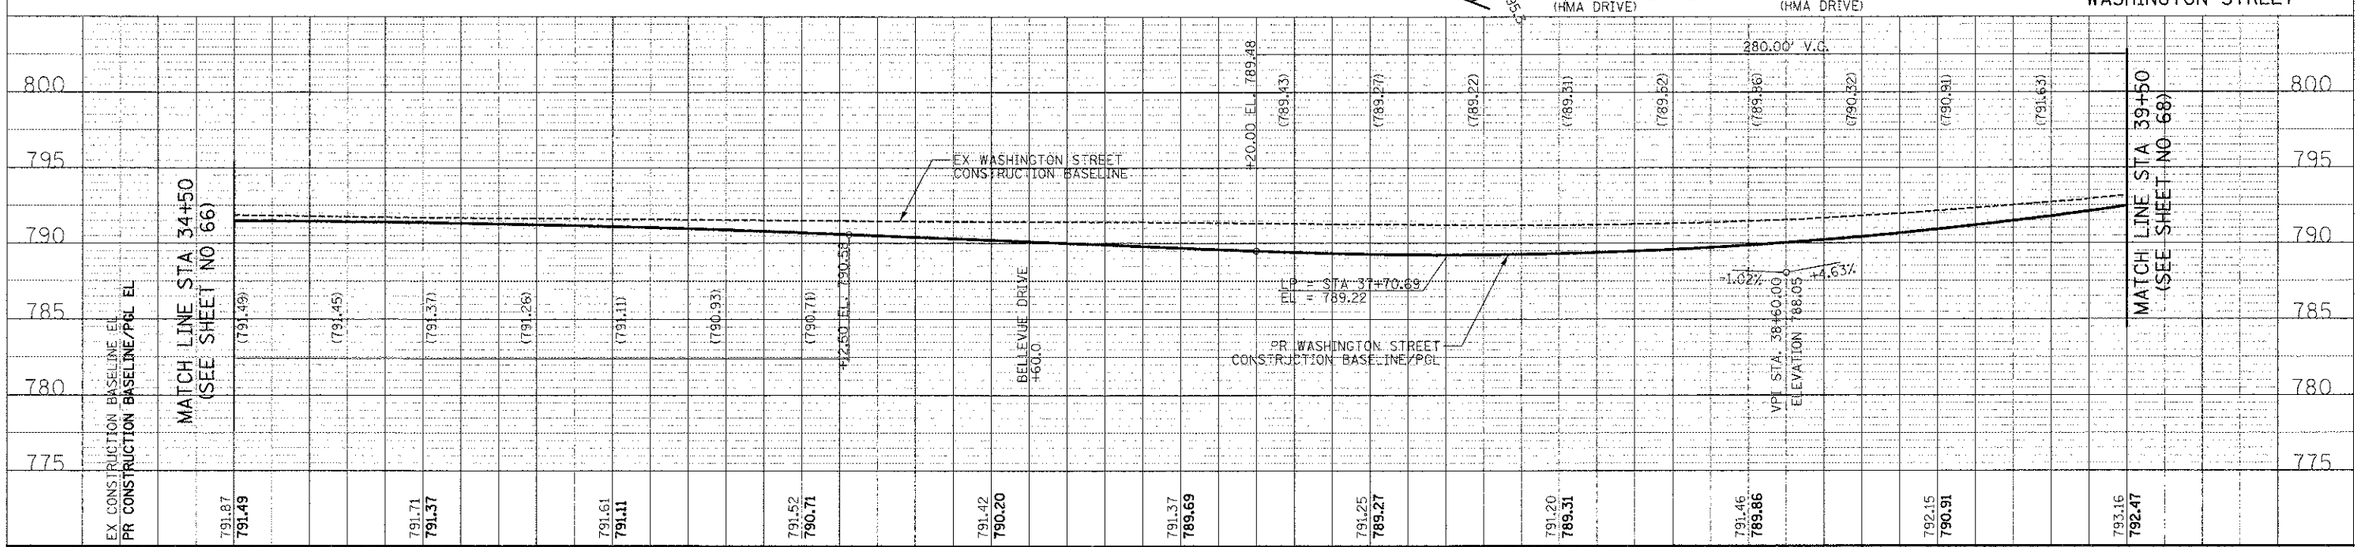

CIVILTECH — 450 E Devon Ave, Suite 300, Itasca, Illinois 60143, Tel: 630.773.3900 Fax: 630.773.3975, www.civiltechinc.com	DESIGNED - PK	REVISED -	STATE OF ILLINOIS DEPARTMENT OF TRANSPORTATION
	DRAWN - JRR	REVISED -	
	CHECKED - RTM	REVISED -	
	DATE - 12/17/2012	REVISED -	

SCALES: VERT. 0 5 10; HORIZ. 0 20 40

PLAN AND PROFILE

SHEET NO. 8 OF 15 SHEETS | STA. 34+50 TO STA. 39+50

F.A.U. RTE.	SECTION	COUNTY	TOTAL SHEETS	SHEET NO.
0187	05-00121-07-WR	LAKE	223	67

CONTRACT NO. 63765

FED. ROAD DIST. NO. 1 | ILLINOIS | FED. AID PROJECT

NO.	ORIGINAL SURVEY / FINAL SURVEY	BY	DATE
	NOTE BOOK		
	SURVEYED		
	PLOTTED		
	TEMPLATE		
	AREAS		
	AREAS CHECKED		