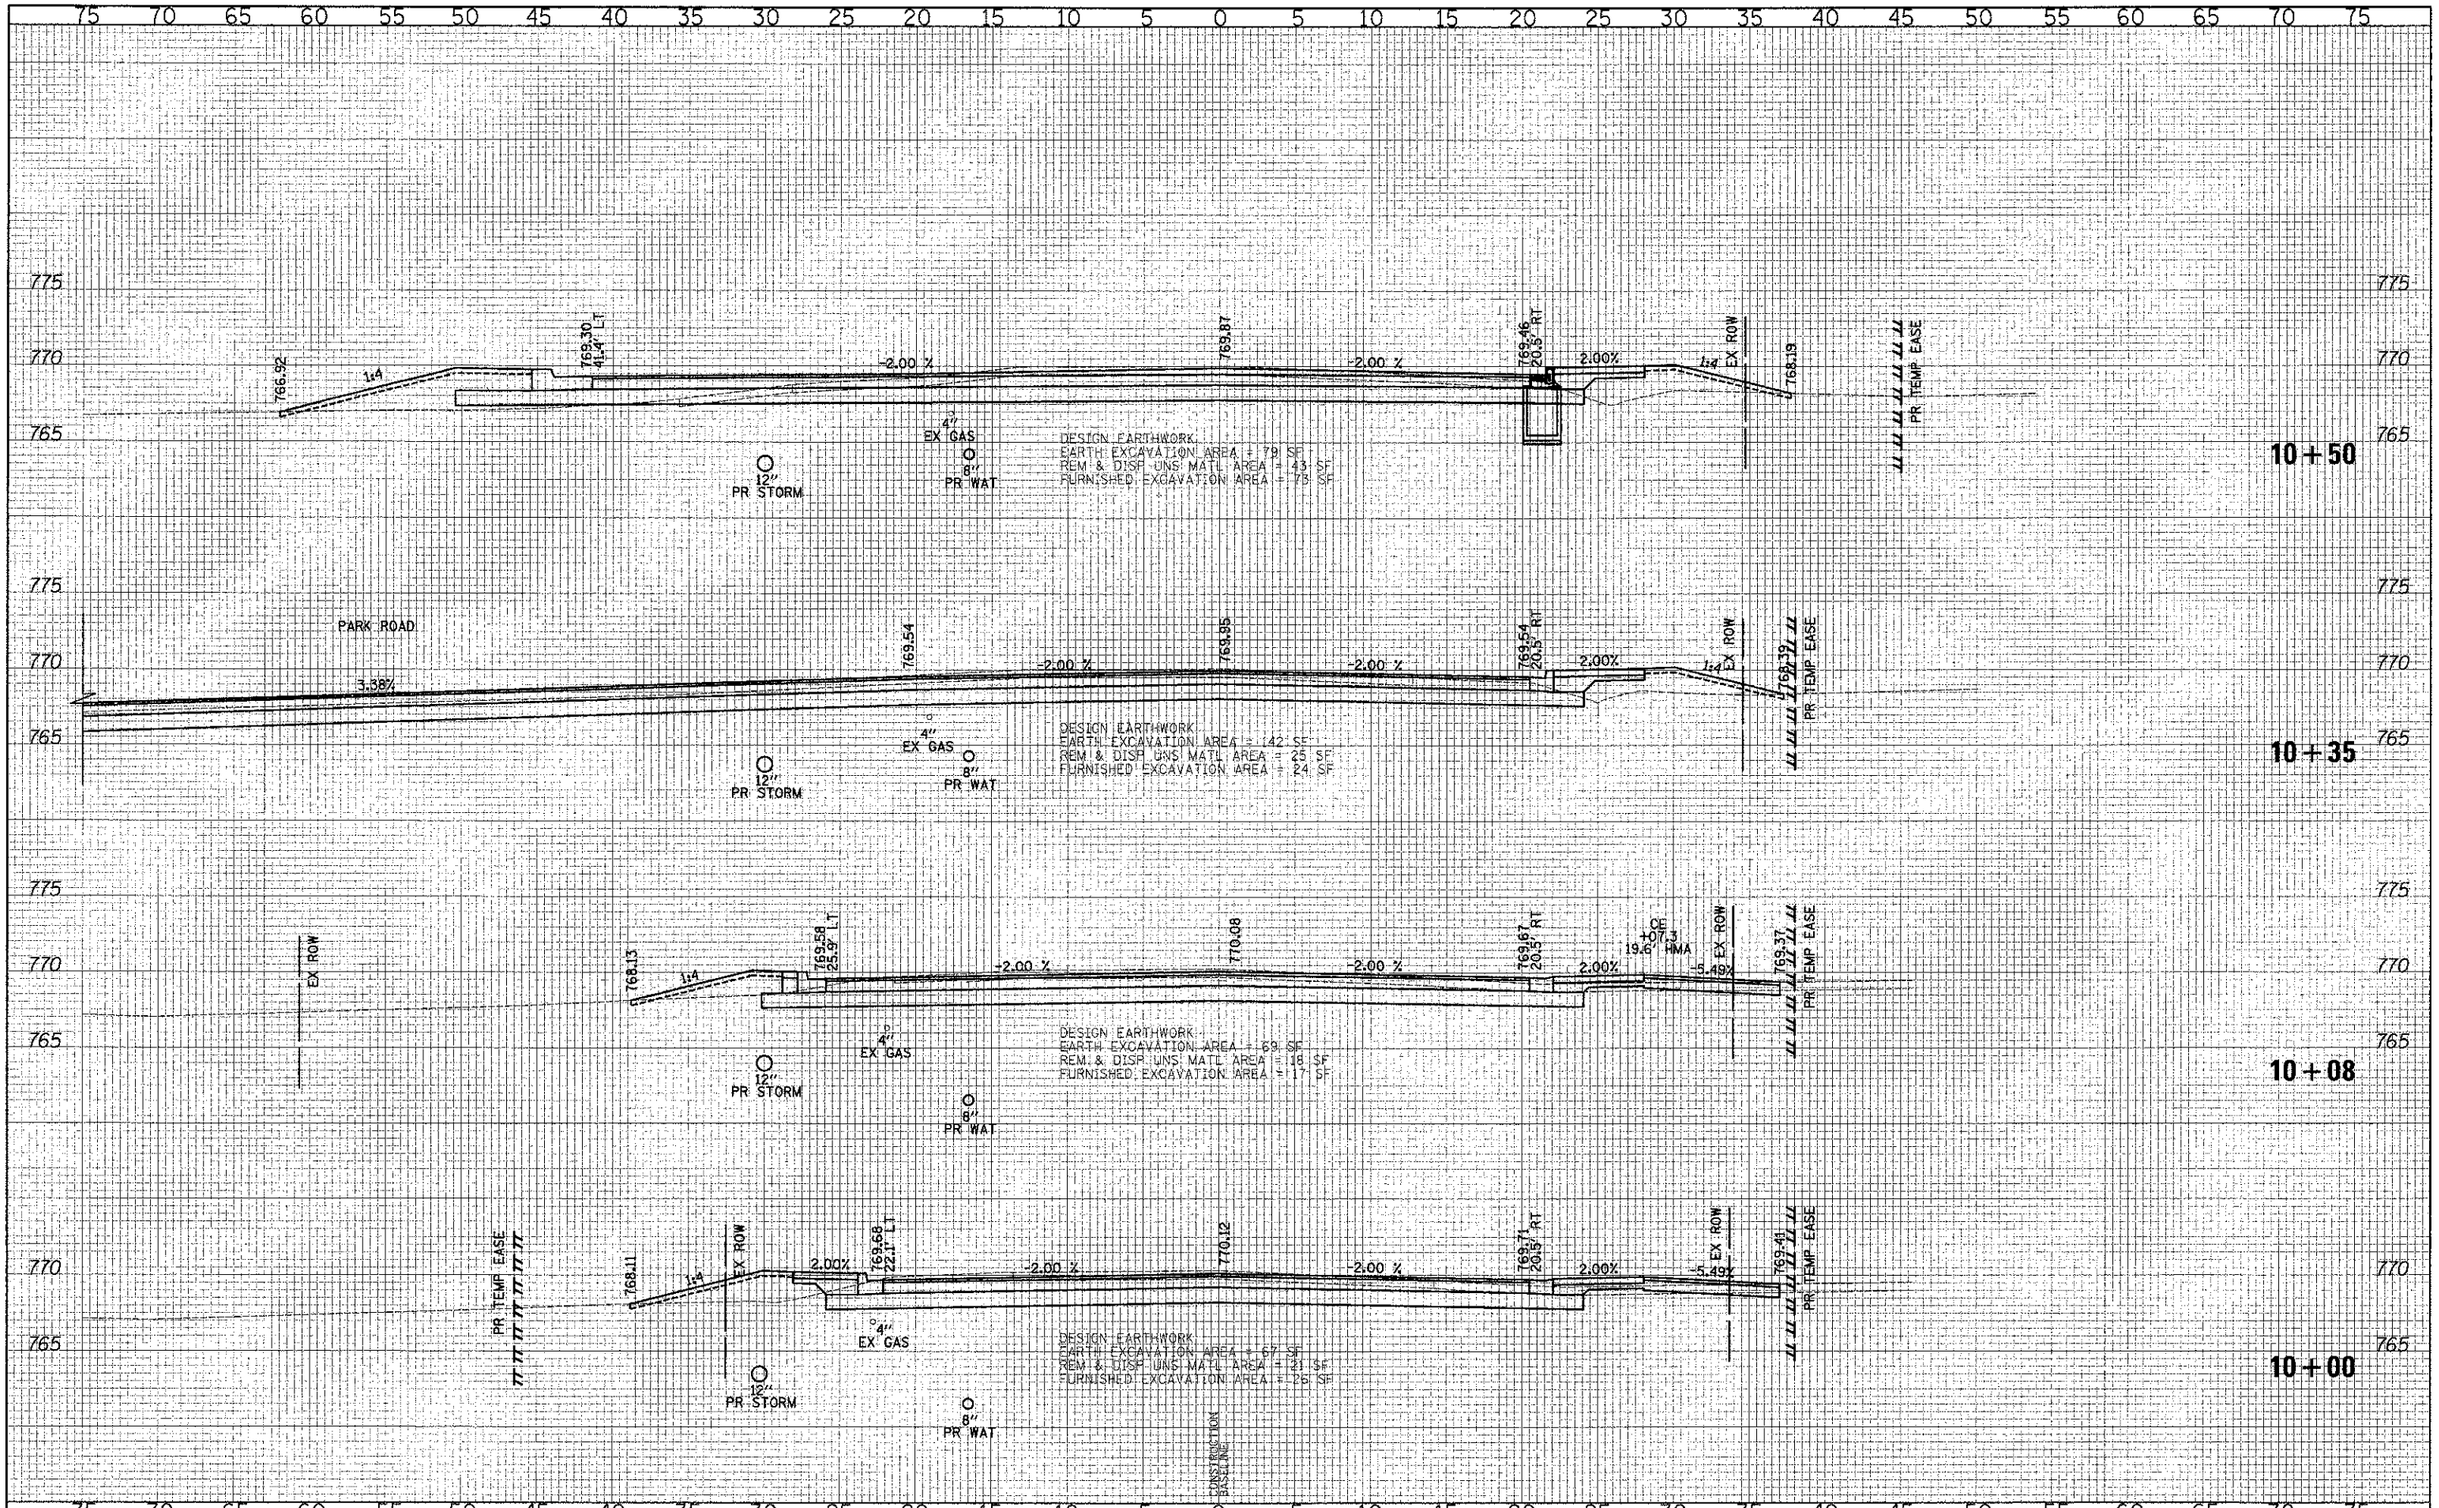

FINAL SURVEY		DATE
	SURVEYED	
	PLOTTED	
NOTE BOOK	TEMPLATE	
	AREAS	
NO.	AREAS CHECKED	

ORIGINAL SURVEY		DATE
	SURVEYED	
	PLOTTED	
NOTE BOOK	TEMPLATE	
	AREAS	
NO.	AREAS CHECKED	

CIVILTECH
450 E Devon Ave, Suite 300
Itasca, Illinois 60143
Tel: 630.773.3900 Fax: 630.773.3975
www.civiltechinc.com

DESIGNED	- PK	REVISED	-
DRAWN	- JRR	REVISED	-
CHECKED	- RTM	REVISED	-
DATE	- 12/17/2012	REVISED	-

STATE OF ILLINOIS
DEPARTMENT OF TRANSPORTATION

SCALES
VERT. 0 5 10
HORIZ. 0 5 10

CROSS SECTIONS – WASHINGTON STREET

SHEET NO. 8 OF 49 SHEETS | STA. 10+00.00 TO STA. 10+50.00

F.A.U. RTE.	SECTION	COUNTY	TOTAL SHEETS	SHEET NO.
0187	05-00121-07-WR	LAKE	223	175

CONTRACT NO. 63765

FED. ROAD DIST. NO. 1 | ILLINOIS | FED. AID PROJECT