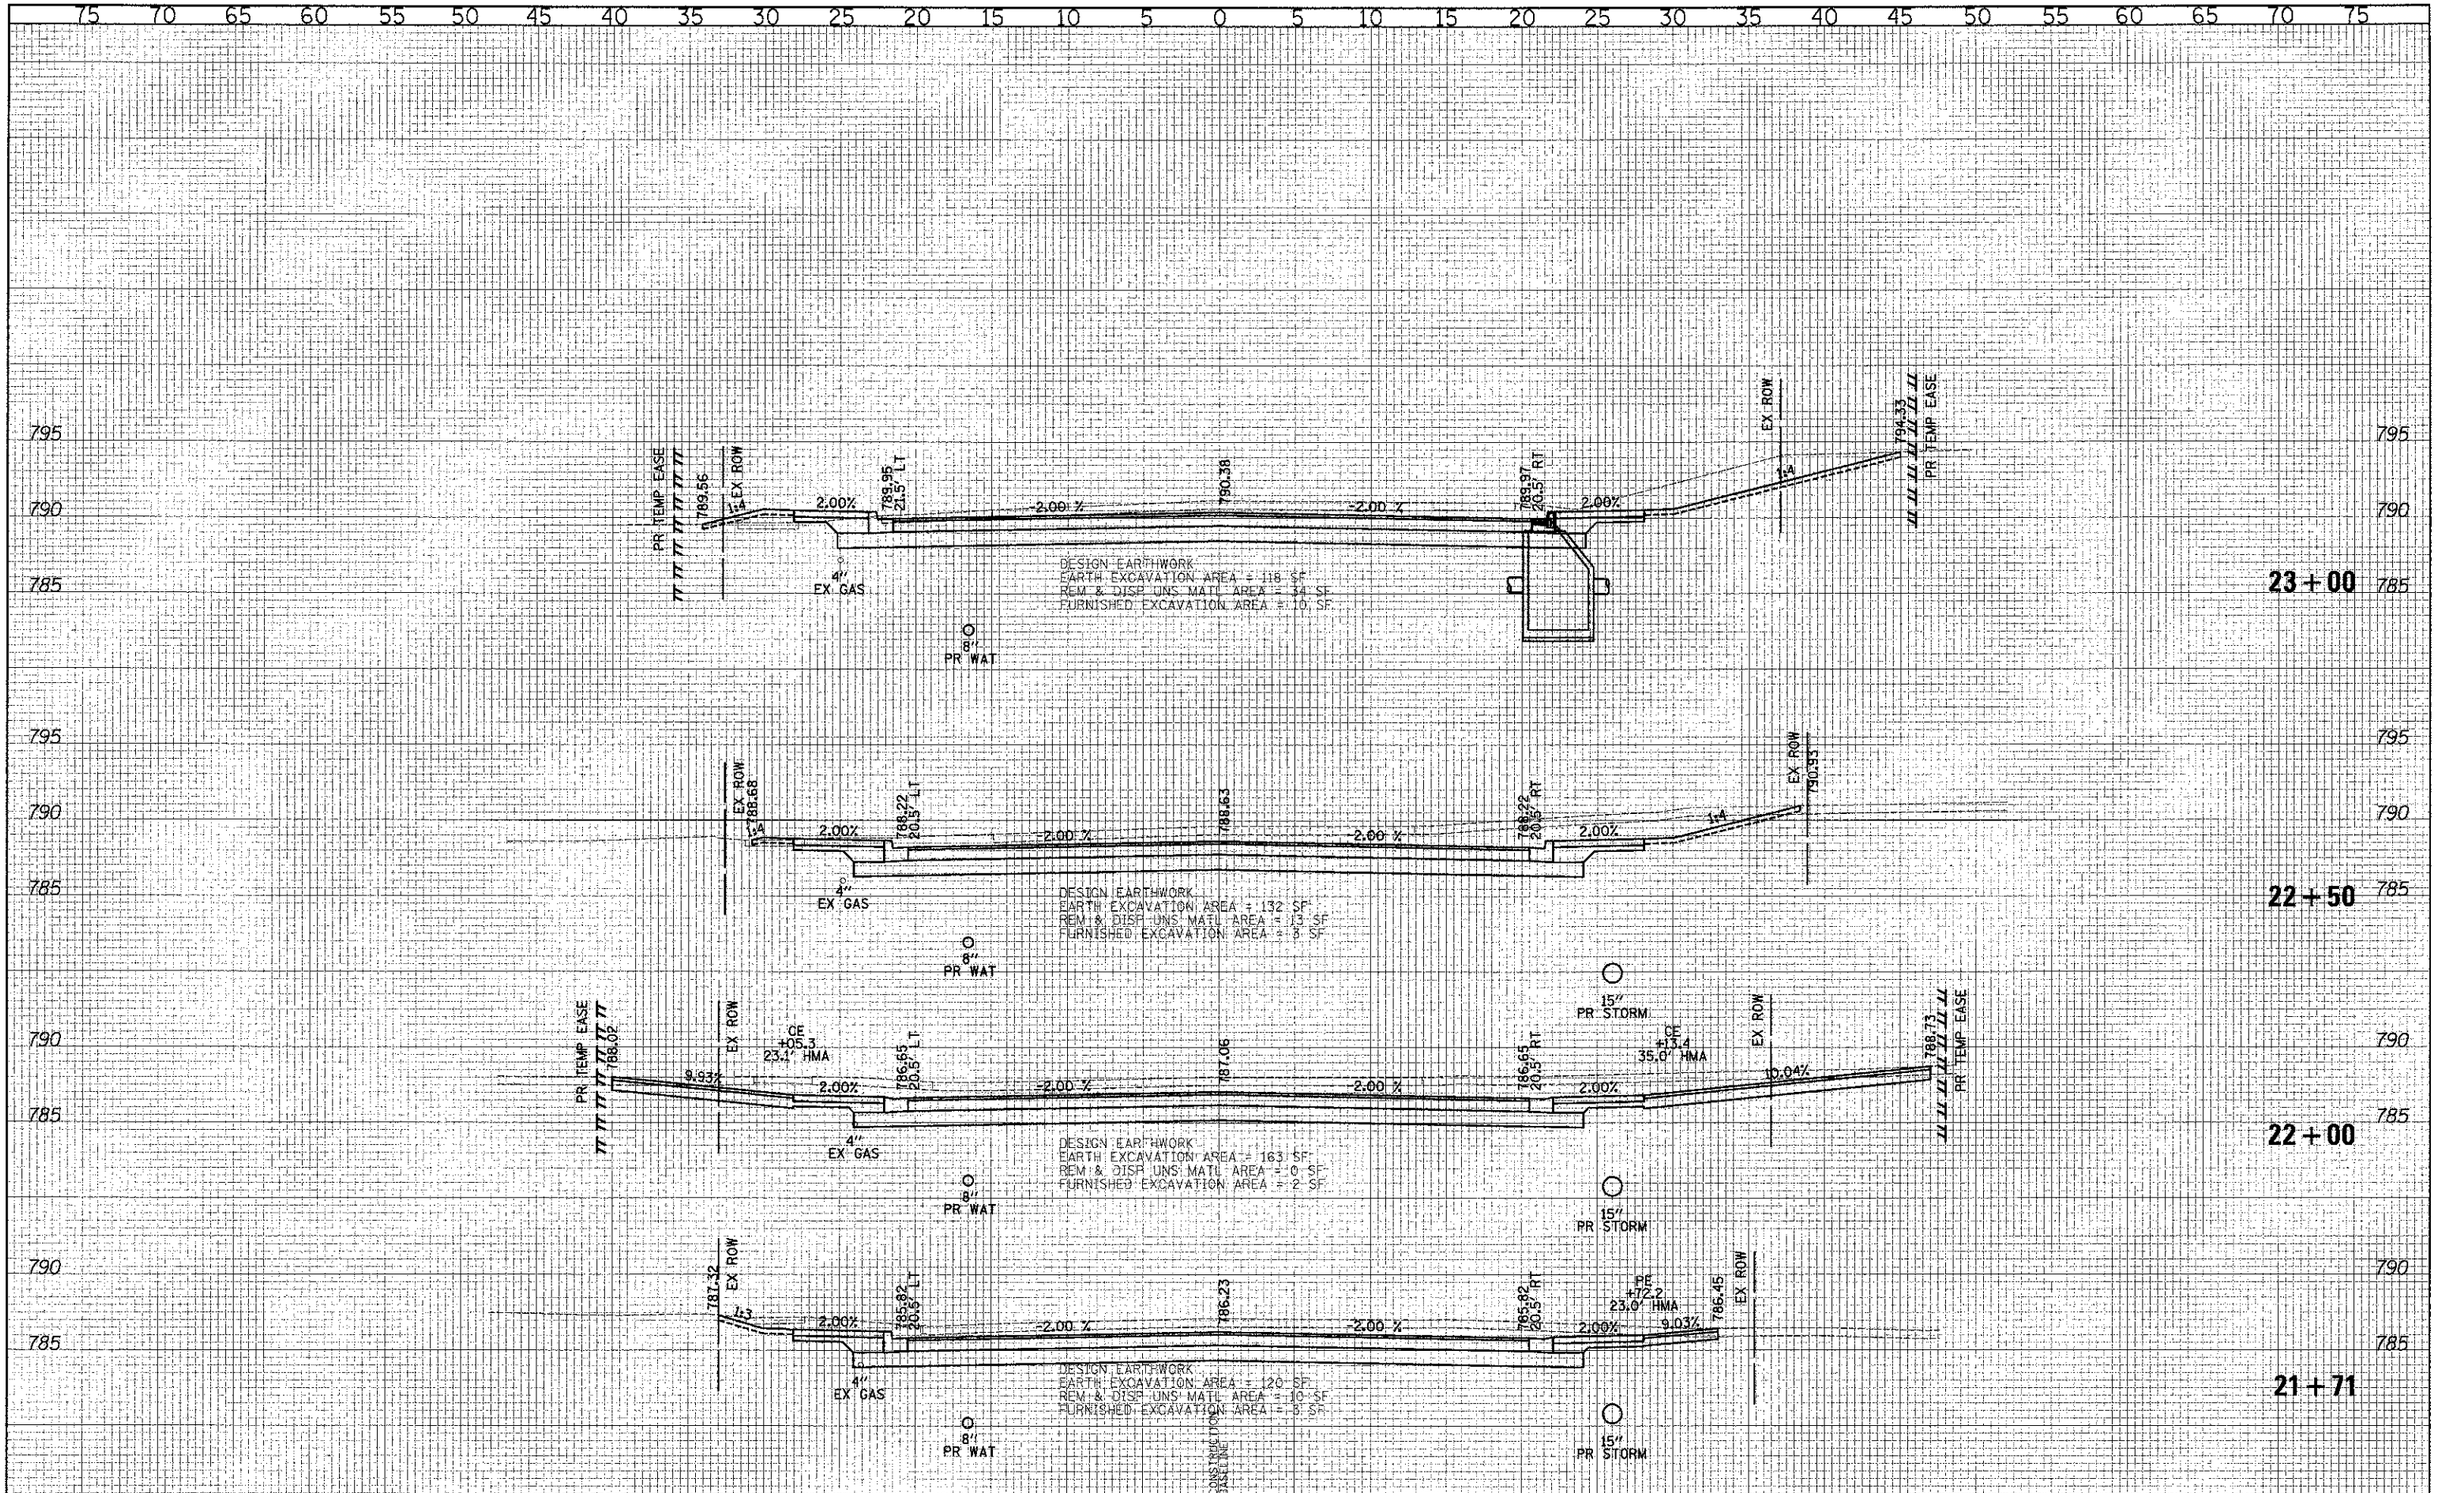

CIVILTECH	450 E Devon Ave, Suite 300 Itasca, Illinois 60143 Tel 630.773.3900 Fax: 630.773.3975 www.civiltechinc.com	DESIGNED - PK DRAWN - JRR CHECKED - RTM DATE - 12/17/2012	REVISED - REVISED - REVISED - REVISED -	**STATE OF ILLINOIS** **DEPARTMENT OF TRANSPORTATION**	SCALES VERT. 0 5 10 HORIZ. 0 5 10

CROSS SECTIONS – WASHINGTON STREET

SHEET NO. 17 OF 49 SHEETS | STA. 21+71.00 TO STA. 23+00.00

F.A.U. RTE.	SECTION	COUNTY	TOTAL SHEETS	SHEET NO.
0187	05-00121-07-WR	LAKE	223	184

CONTRACT NO. 63765

FED. ROAD DIST. NO. 1 | ILLINOIS | FED. AID PROJECT

FINAL SURVEY	SURVEYED PLOTTED TEMPLATE AREAS AREAS CHECKED	BY	DATE
NOTE BOOK			

ORIGINAL SURVEY	SURVEYED PLOTTED TEMPLATE AREAS AREAS CHECKED	BY	DATE
NOTE BOOK			