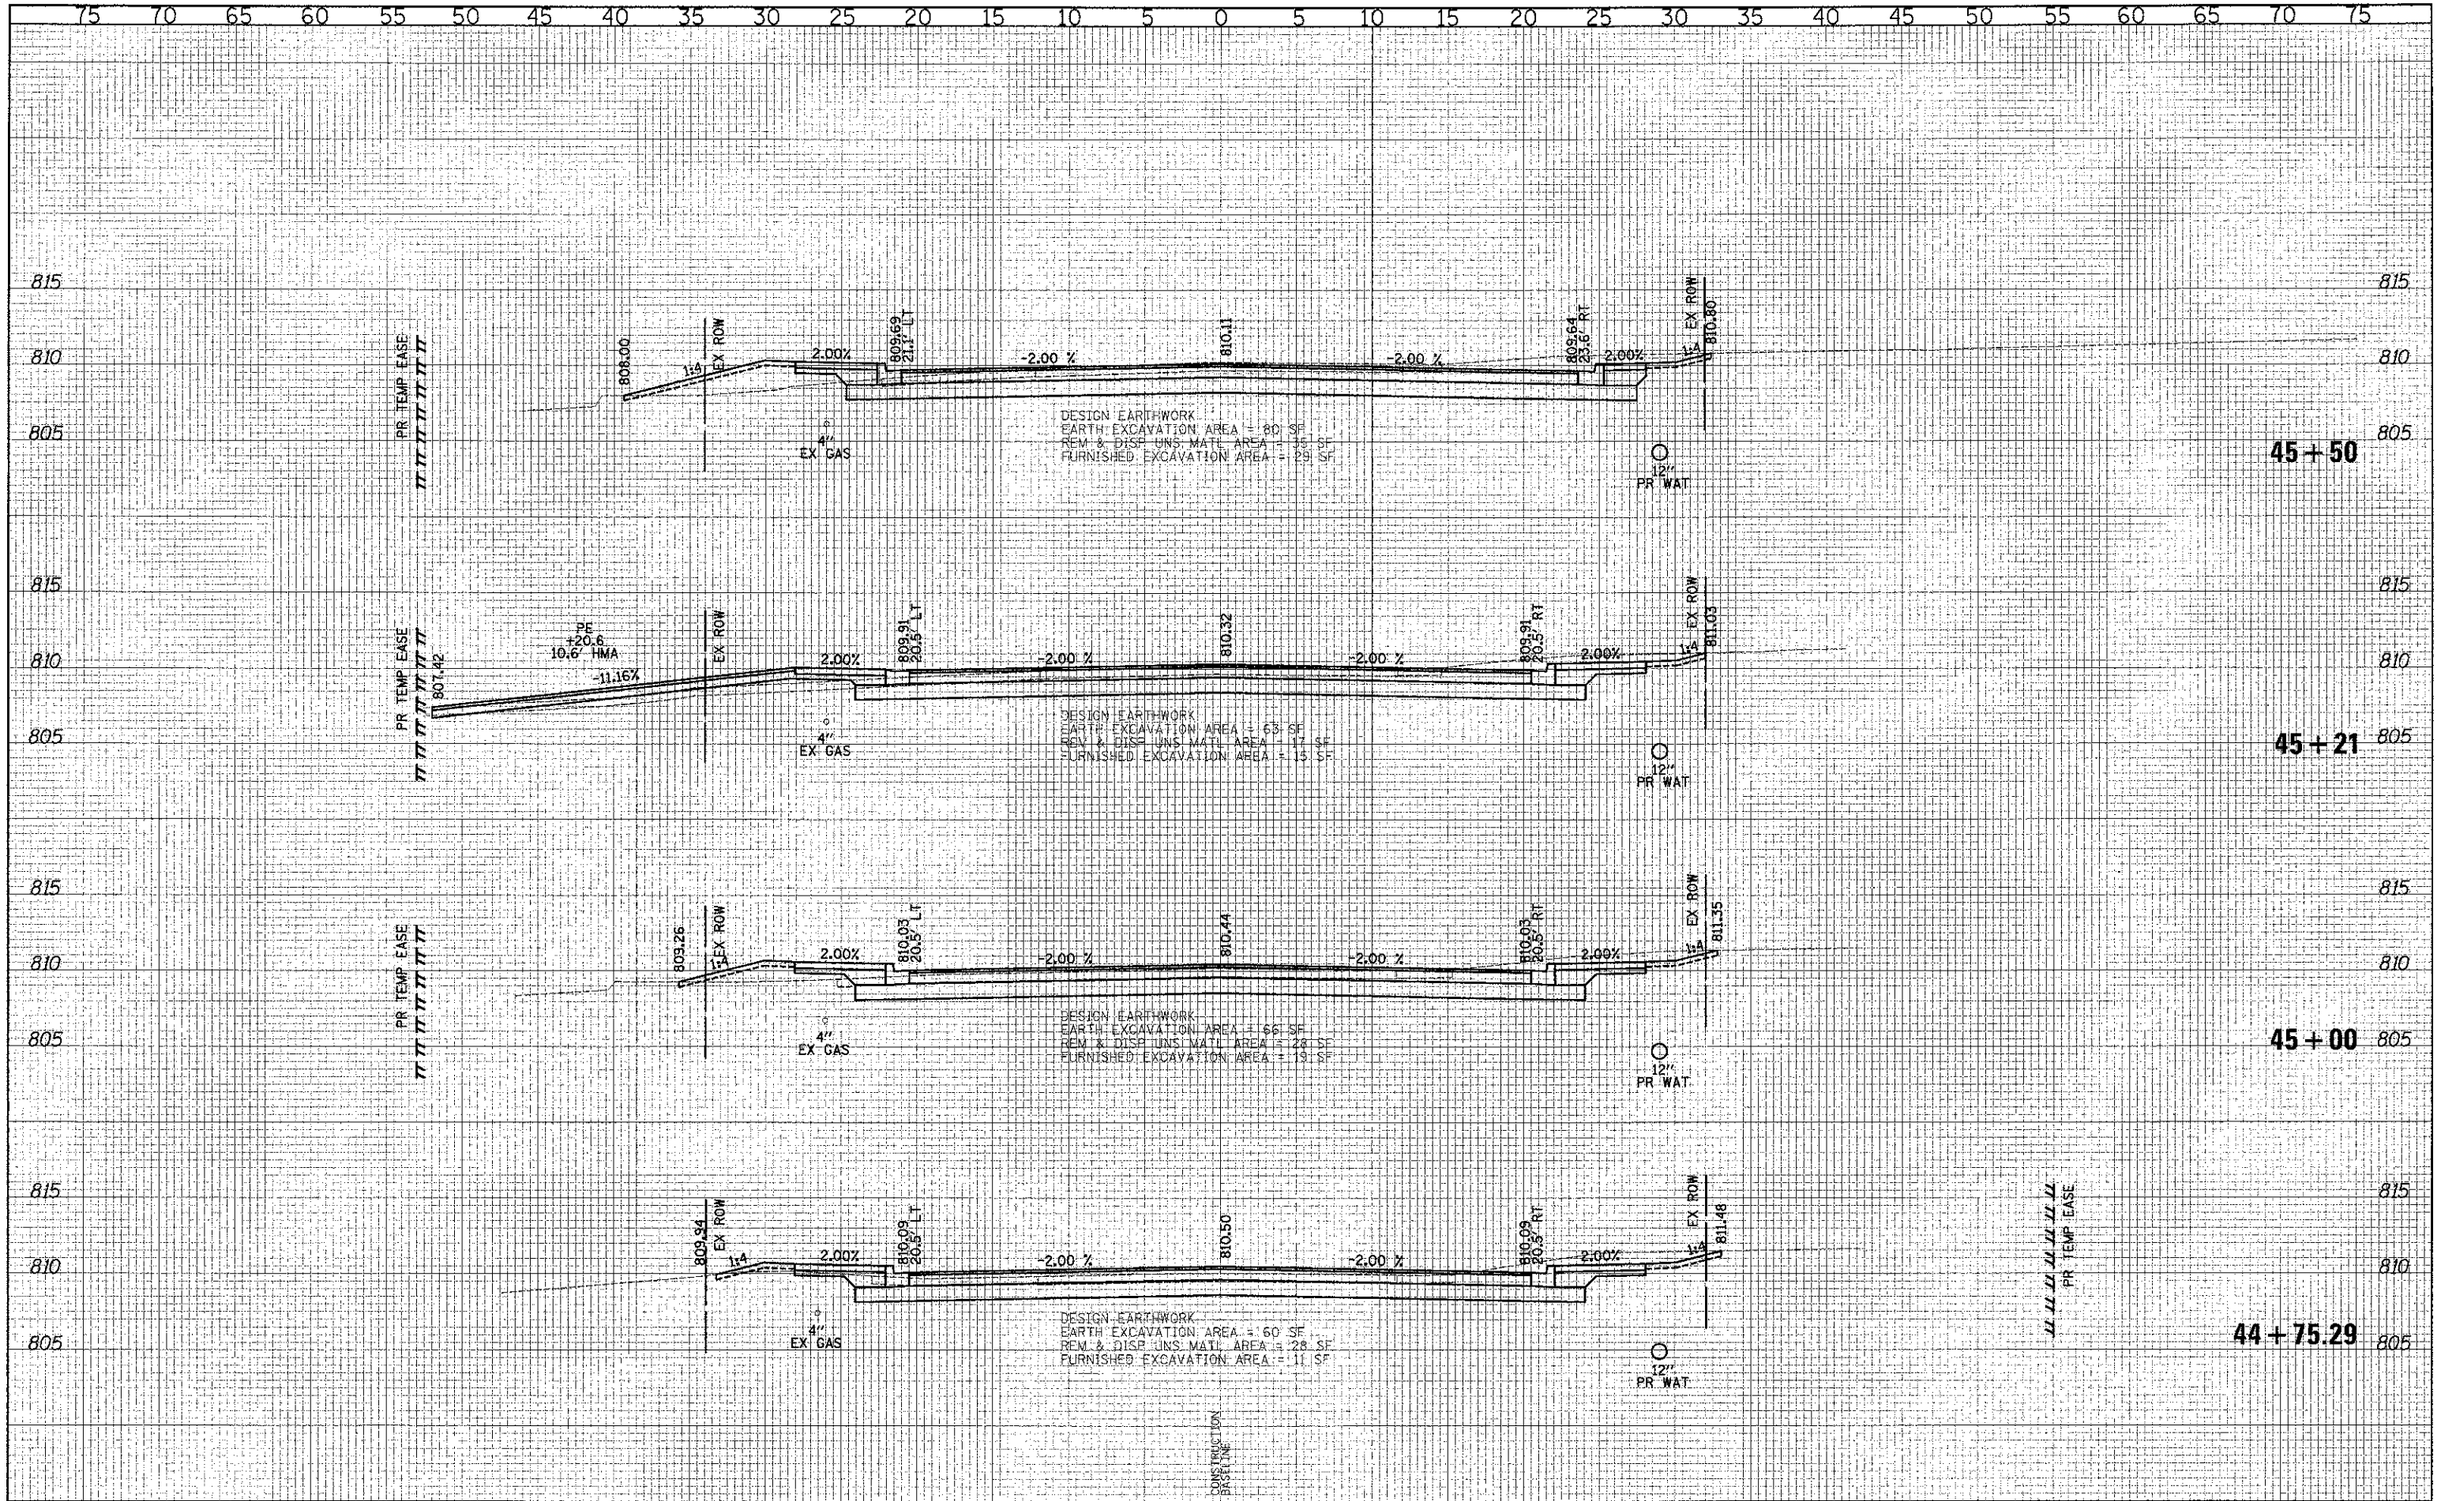

CIVILTECH — 450 E Devon Ave, Suite 300, Itasca, Illinois 60143, Tel: 630.773.3900 Fax: 630.773.3975, www.civiltechinc.com	DESIGNED - PK	REVISED -	STATE OF ILLINOIS DEPARTMENT OF TRANSPORTATION
	DRAWN - JRR	REVISED -	
	CHECKED - RTM	REVISED -	
	DATE - 12/17/2012	REVISED -	

SCALES: VERT. 0 5 10; HORIZ. 0 5 10

CROSS SECTIONS – WASHINGTON STREET

SHEET NO. 37 OF 49 SHEETS | STA. 44+75.29 TO STA. 45+50.00

F.A.U. RTE.	SECTION	COUNTY	TOTAL SHEETS	SHEET NO.
0187	05-00121-07-WR	LAKE	223	204

CONTRACT NO. 63765

FED. ROAD DIST. NO. : ILLINOIS | FED. AID PROJECT